
DWG File

vertical section

A0 - M 1:5


outside

inside

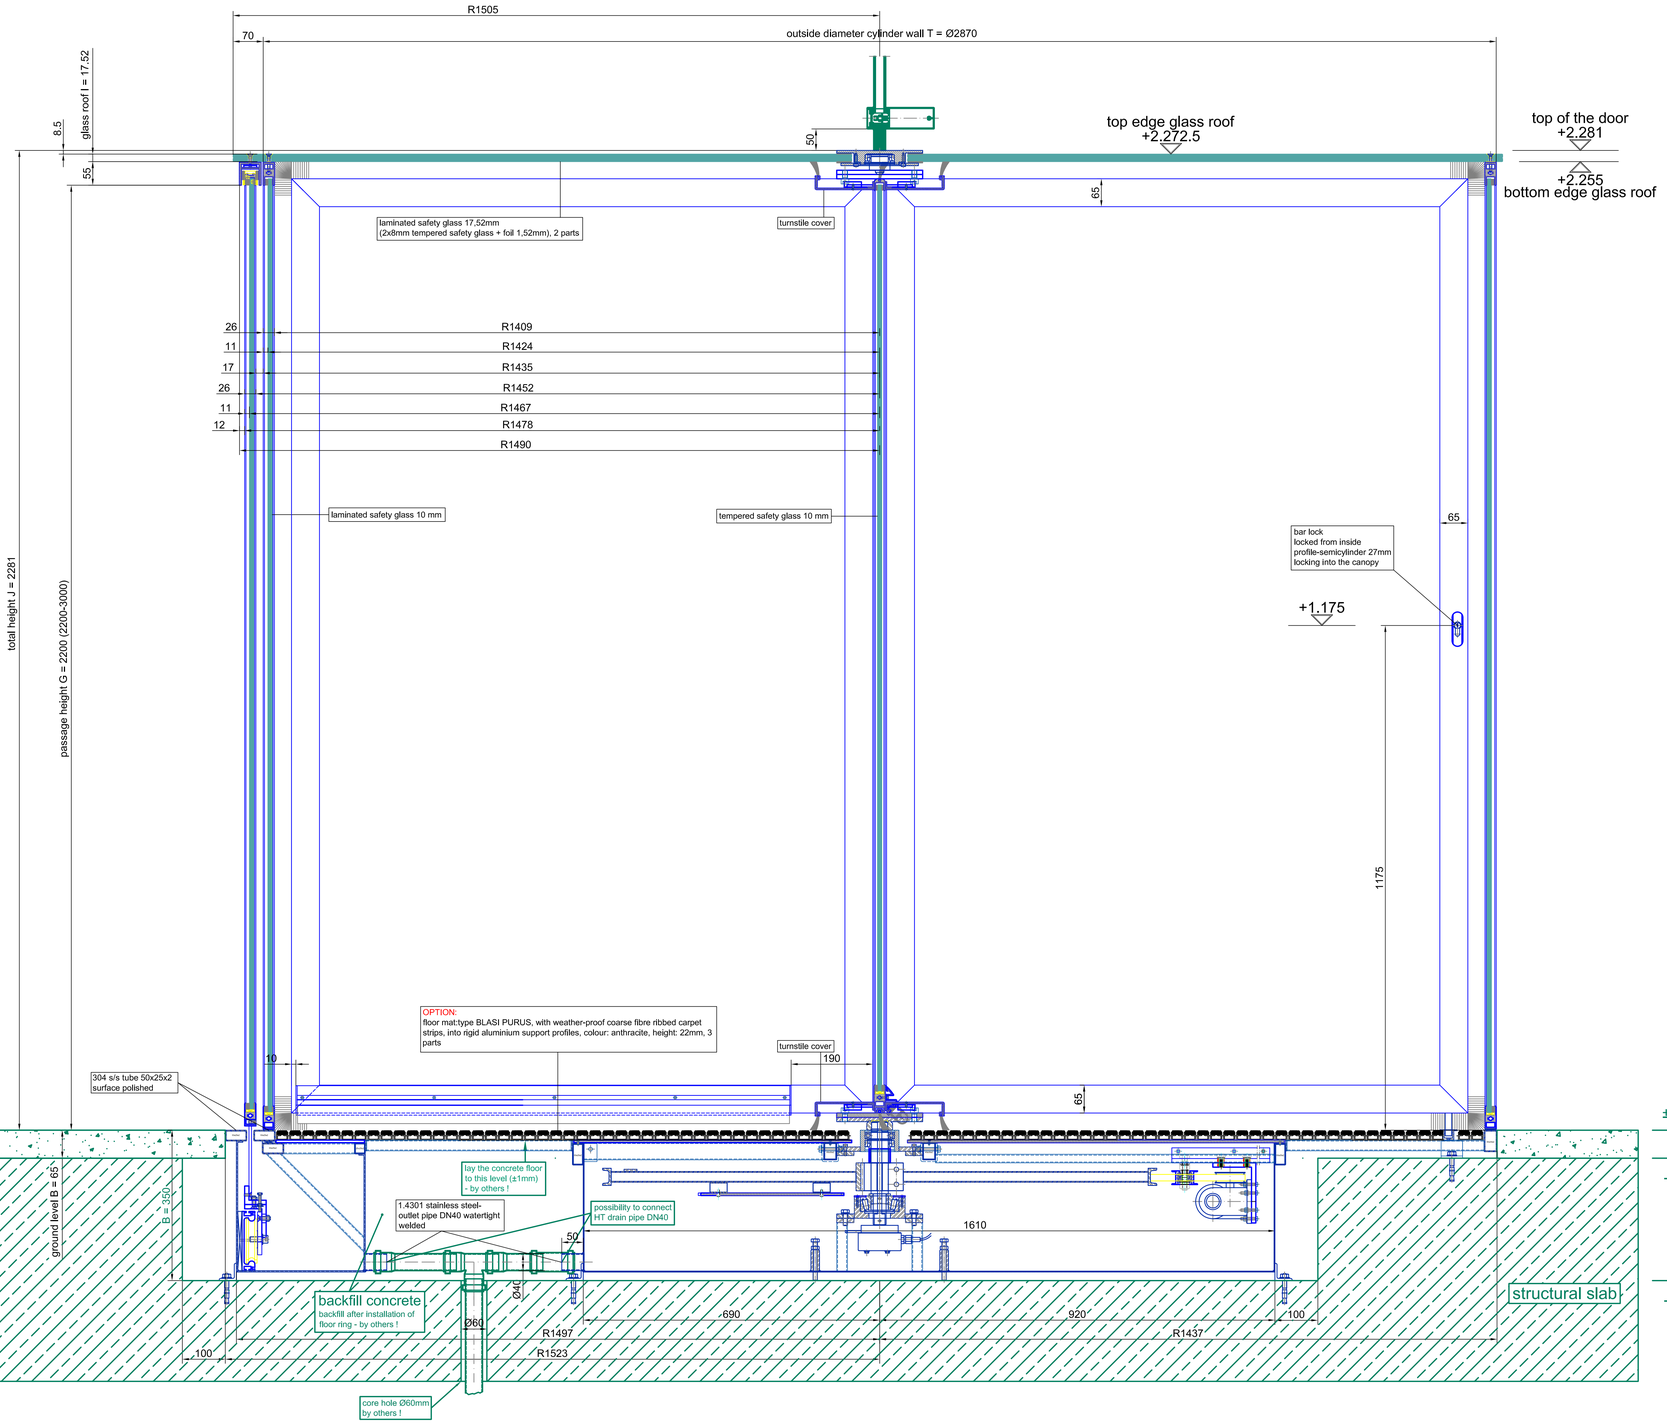


vertical section - beside middle bearing

A0 - M 1:2

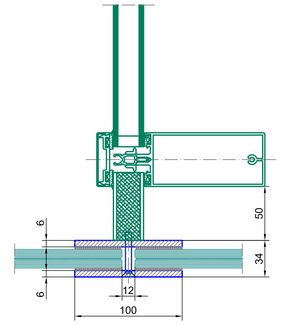


vertical section - passage area inside

A0 - M 1:2

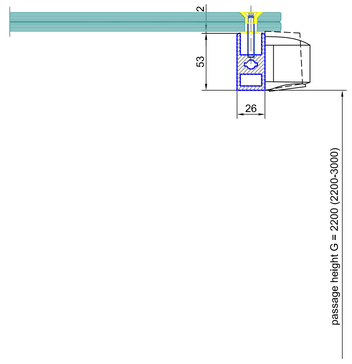

vertical section - passage area outside

A0 - M 1:2

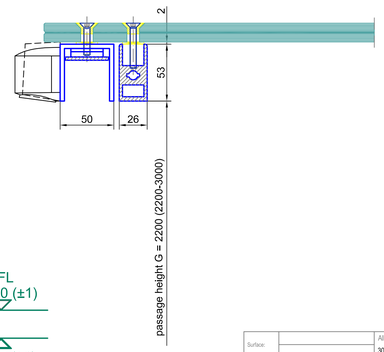

Surface:		All visible screws	All green maked components must be executed by others!!!
		304 s/s (DIN 7991)	
Straight glasses:	tempered safety glass 10 mm	Curved glasses:	laminated safety glass 10 mm

Index	Modifications	Date	Name


BLASI

B L A S I G m b H
Automatic Doors
Carl - Benz - Street 5 - 15
D - 77972 Mahlberg


Tel. +497822 / 893 - 291
Fax. +497822 / 893 - 299
E-mail: info@Blasi.info
www. Blasi . info

Scale:	A0 = M 1:5
Confirmation No.:	
Type:	K31-V/SU/NMA-29
Project:	SAMPLE DRAWING ONLY
Contractor:	
Drawing-No.:	
Page:	01
from:	02
Checked:	Arranged:

This drawing is the title of the company Blasi. It is not allowed to be duplicated or to be restricted to a third party. Technical modifications are under reserv.

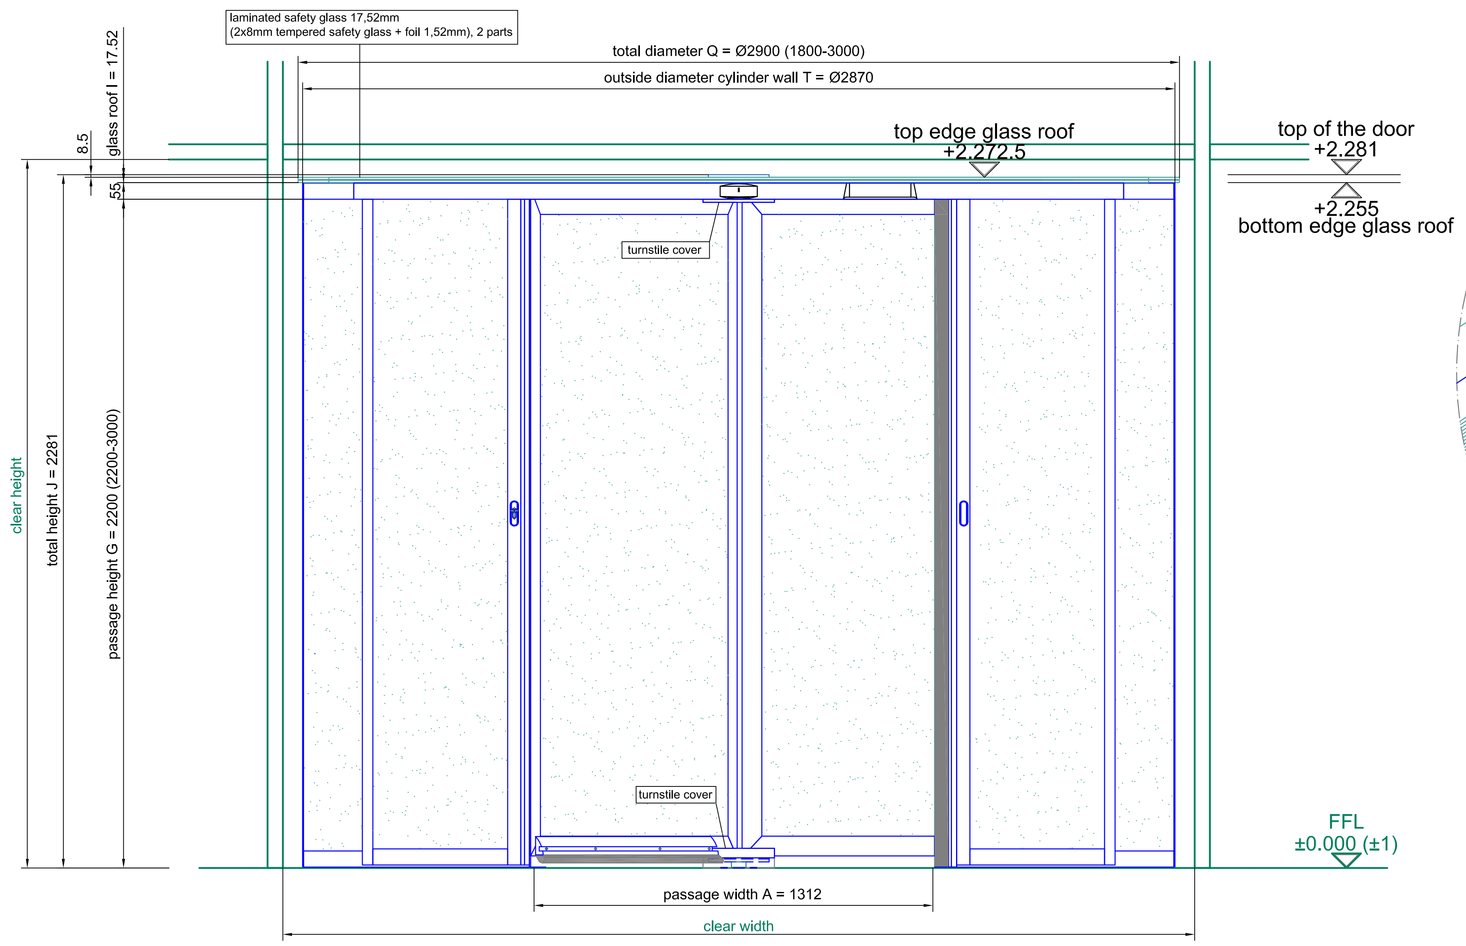


front elevation - outside

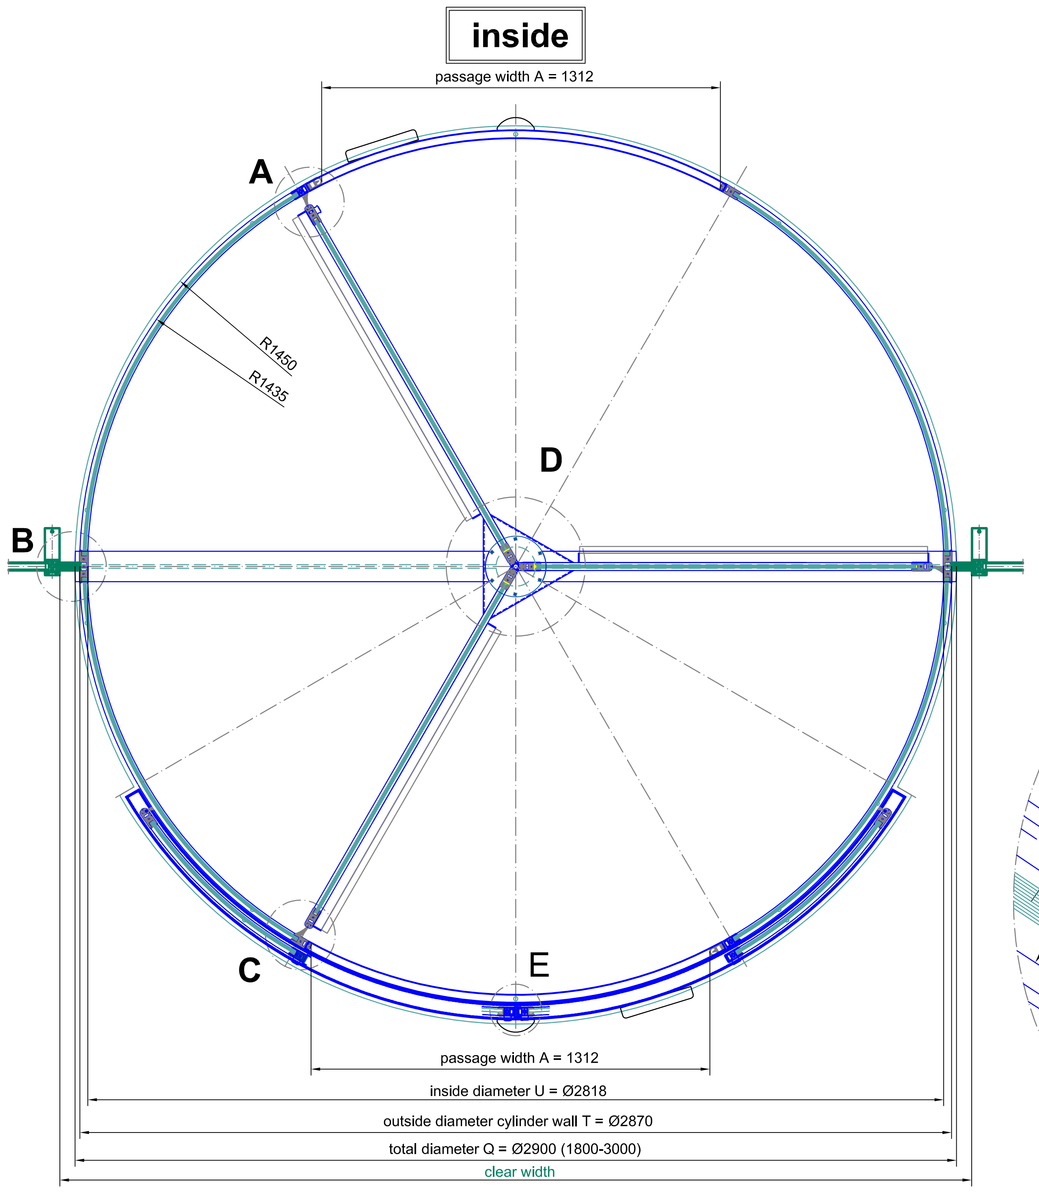

plan view


detail A

A0 - M 1:1

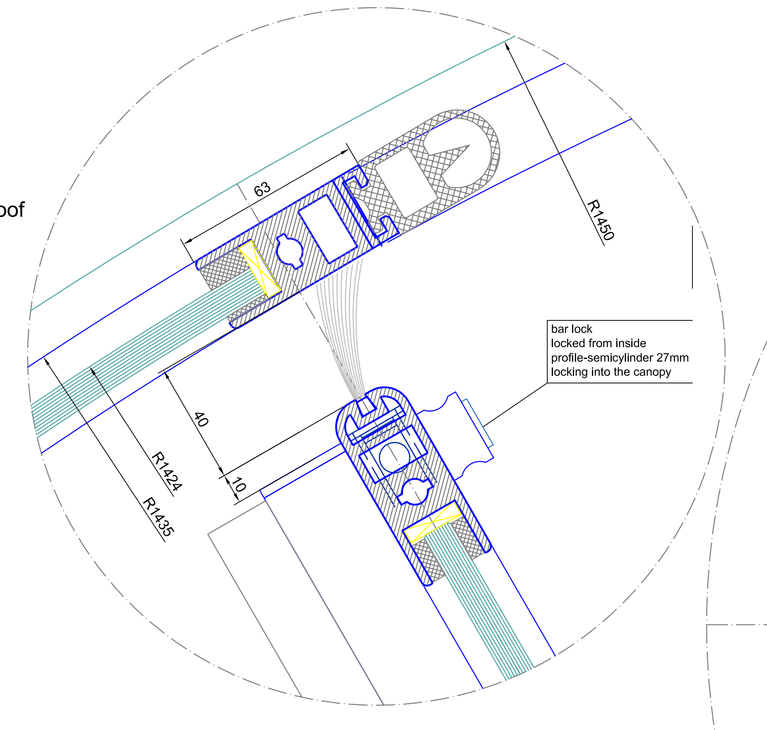


detail B

A0 - M 1:1

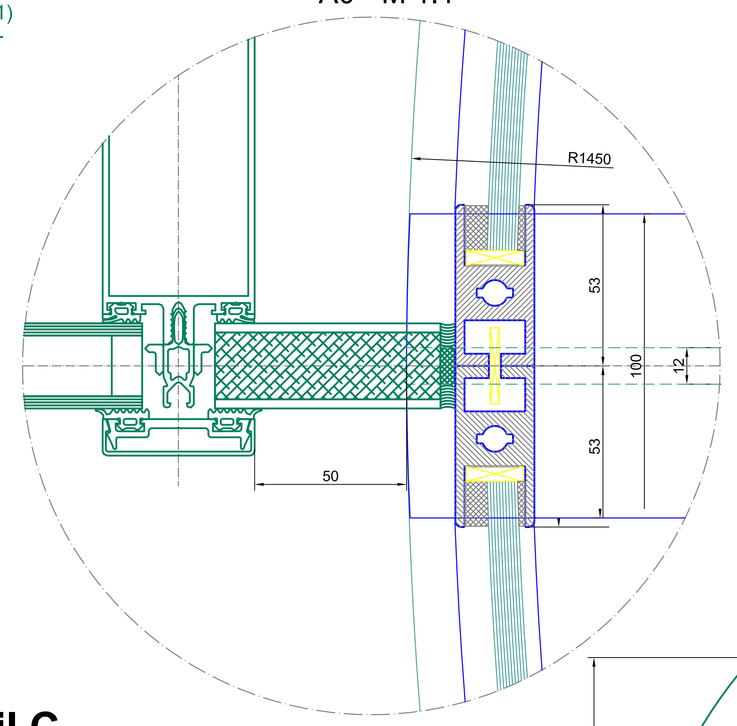


detail C

A0 - M 1:1

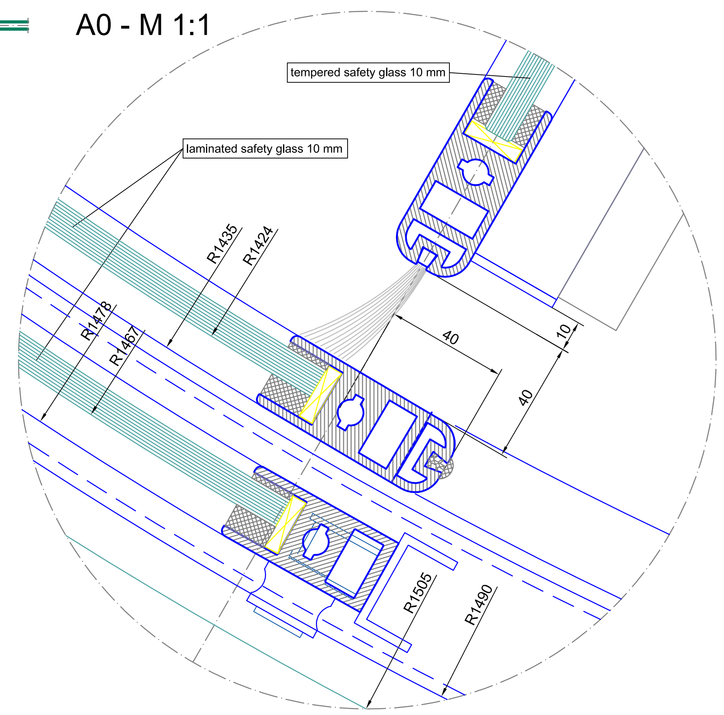


detail D

A0 - M 1:1

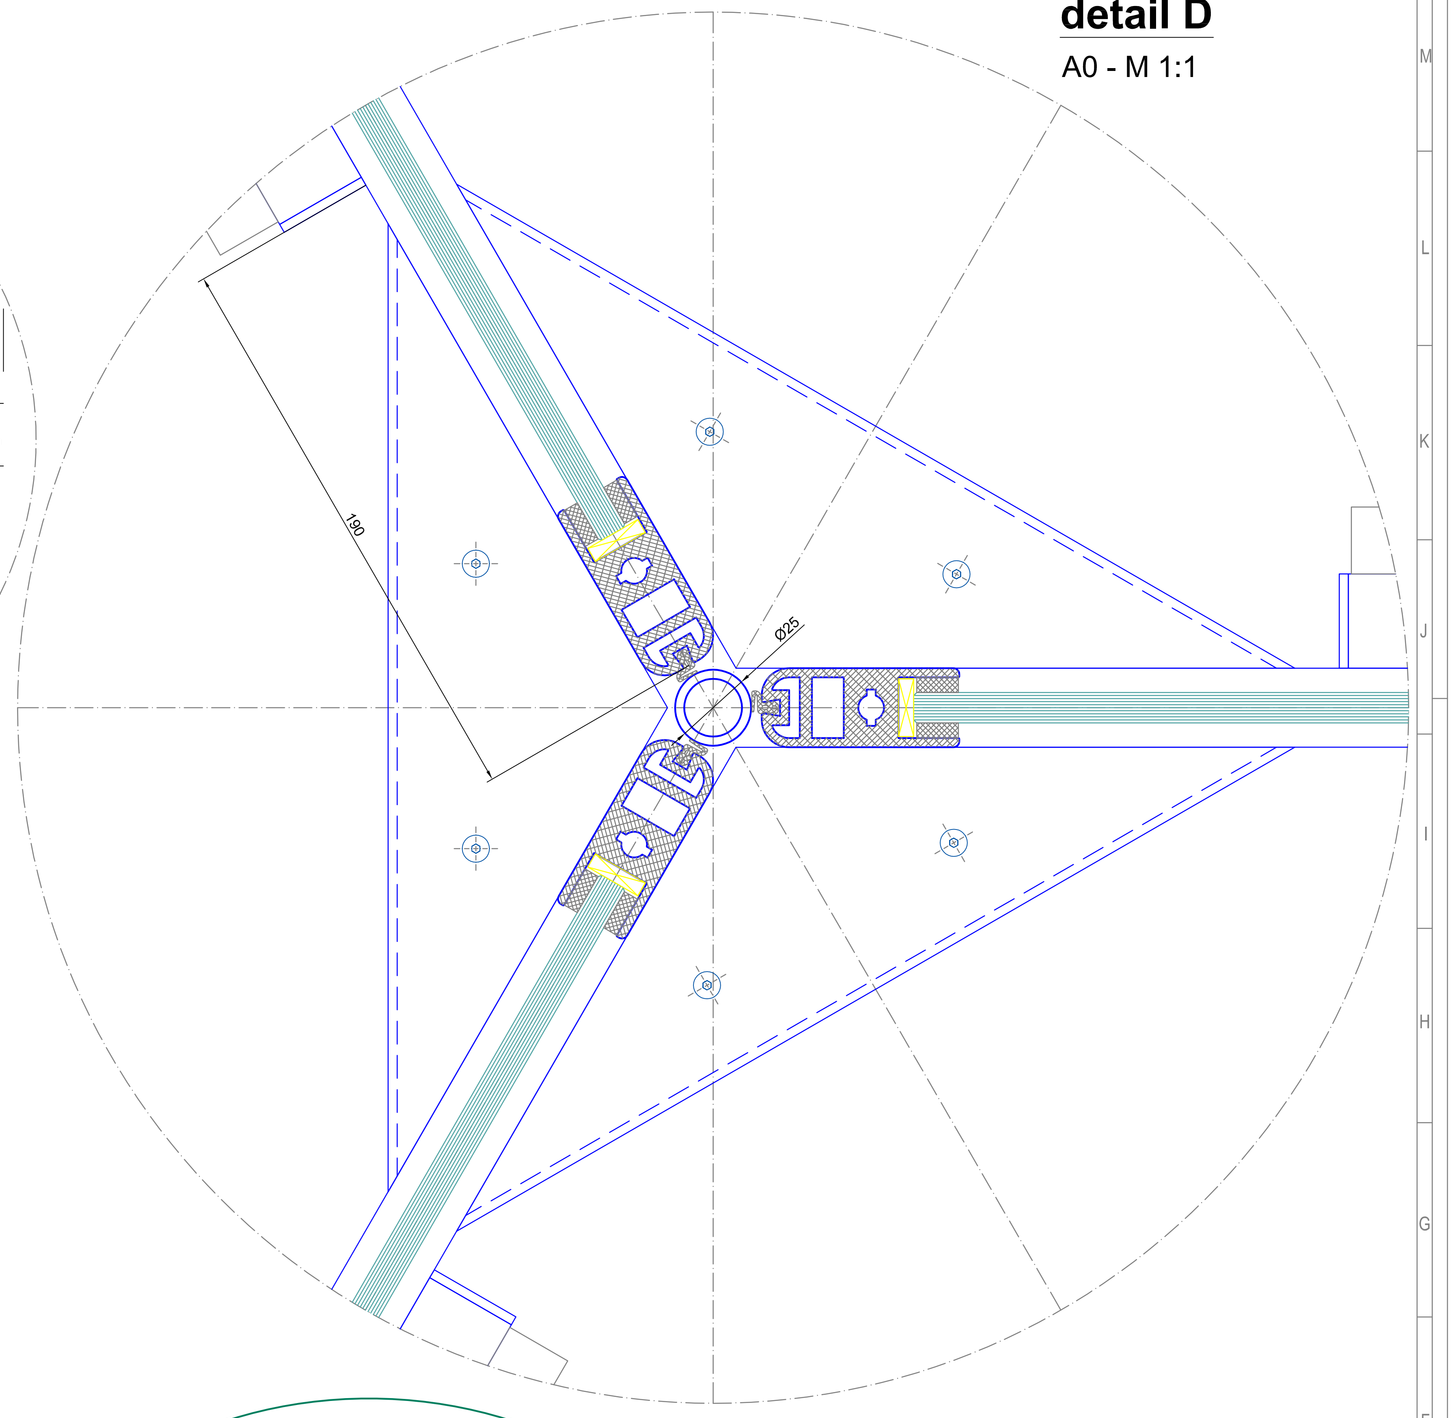


floor ring

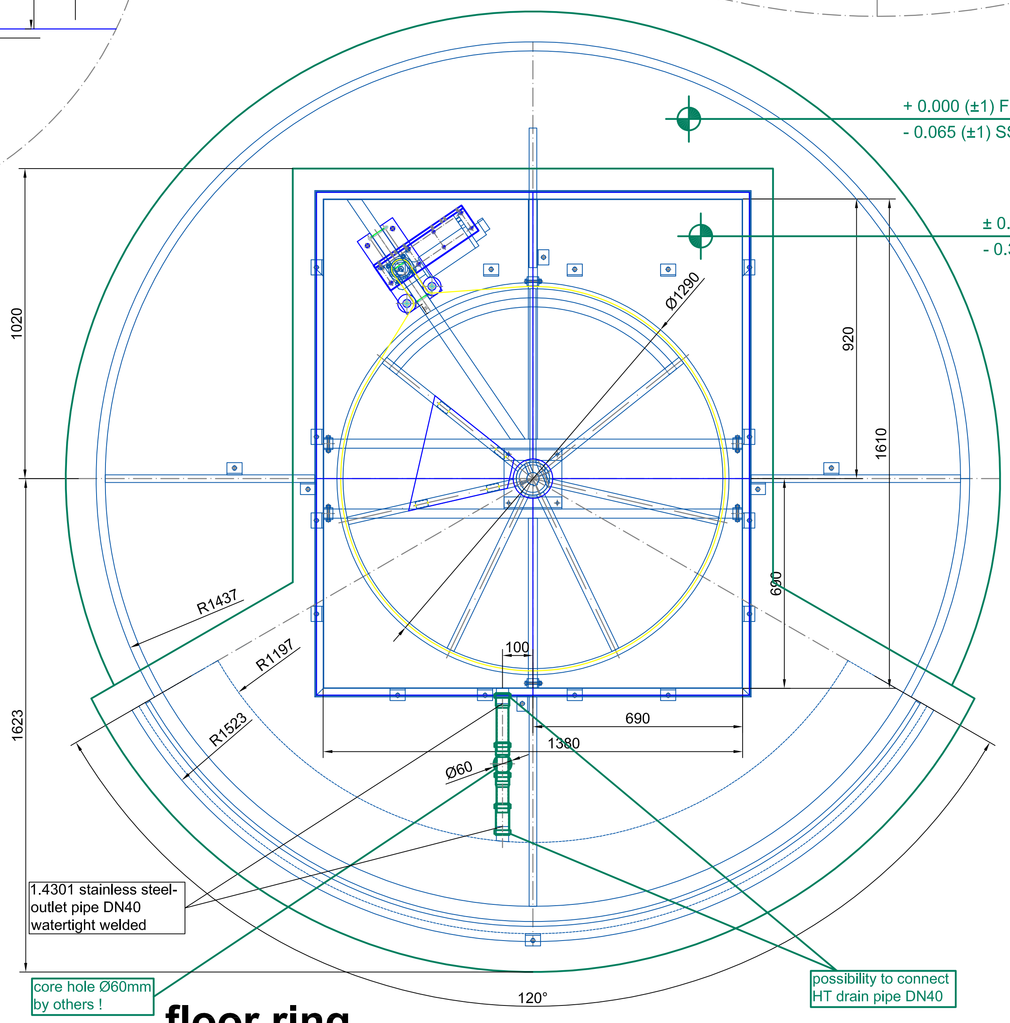

detail E

A0 - M 1:1

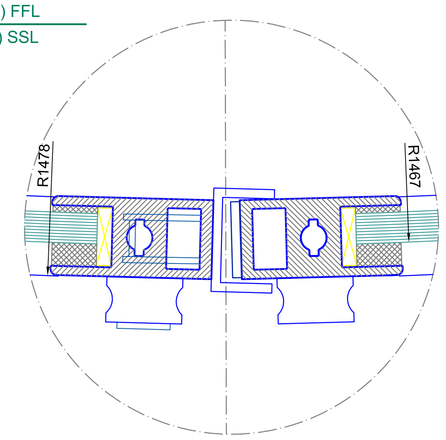

Surface:		All visible screws: 304 s/s (DIN 7991)	All green maked components must be executed by others!!!
Straight glasses:	tempered safety glass 10 mm	Curved glasses:	laminated safety glass 10 mm

Index	Modifications	Date	Name

BLASI

B L A S I G m b H
Automatic Doors
Carl - Benz - Street 5 - 15
D - 77972 Mahlberg

Tel. +497822 / 893 - 291
Fax. +497822 / 893 - 299
E-mail: info@Blasi.Info
www. Blasi . info

Scale:	A0 = M 1:10
Confirmation No.:	
Type:	K31-V/SU/NMA-29
Project:	SAMPLE DRAWING ONLY
Contractor:	
Drawing-No.:	
Page:	02
from:	02
Checked:	
Arranged:	

This drawing is the title of the company Blasi. It is not allowed to be duplicated or to be restricted to a third party. Technical modifications are under reserve.