
DWG File


vertical section - watertight roof / waterspout

A0 - M 1:5

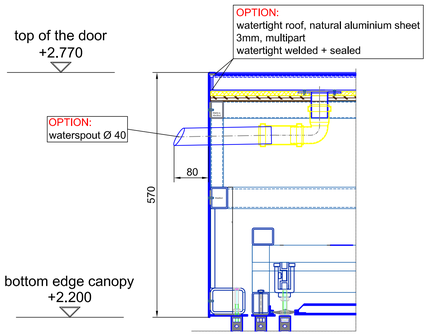


vertical section - dust roof / outside

A0 - M 1:5

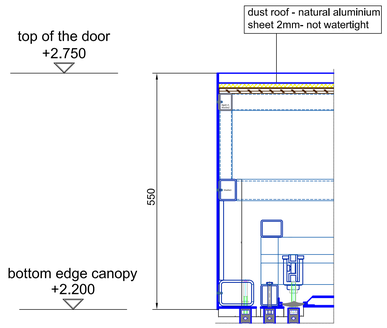


vertical section - watertight roof - multipart

A0 - M 1:5

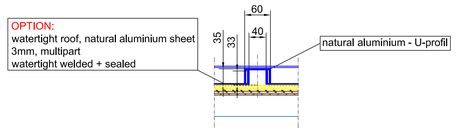

vertical section - passage area / inside


A0 - M 1:5

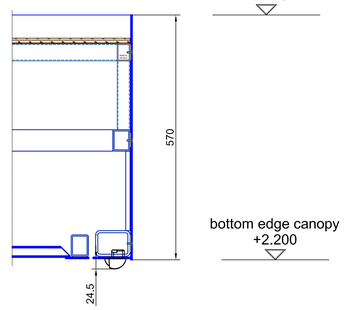

vertical section

outside

inside

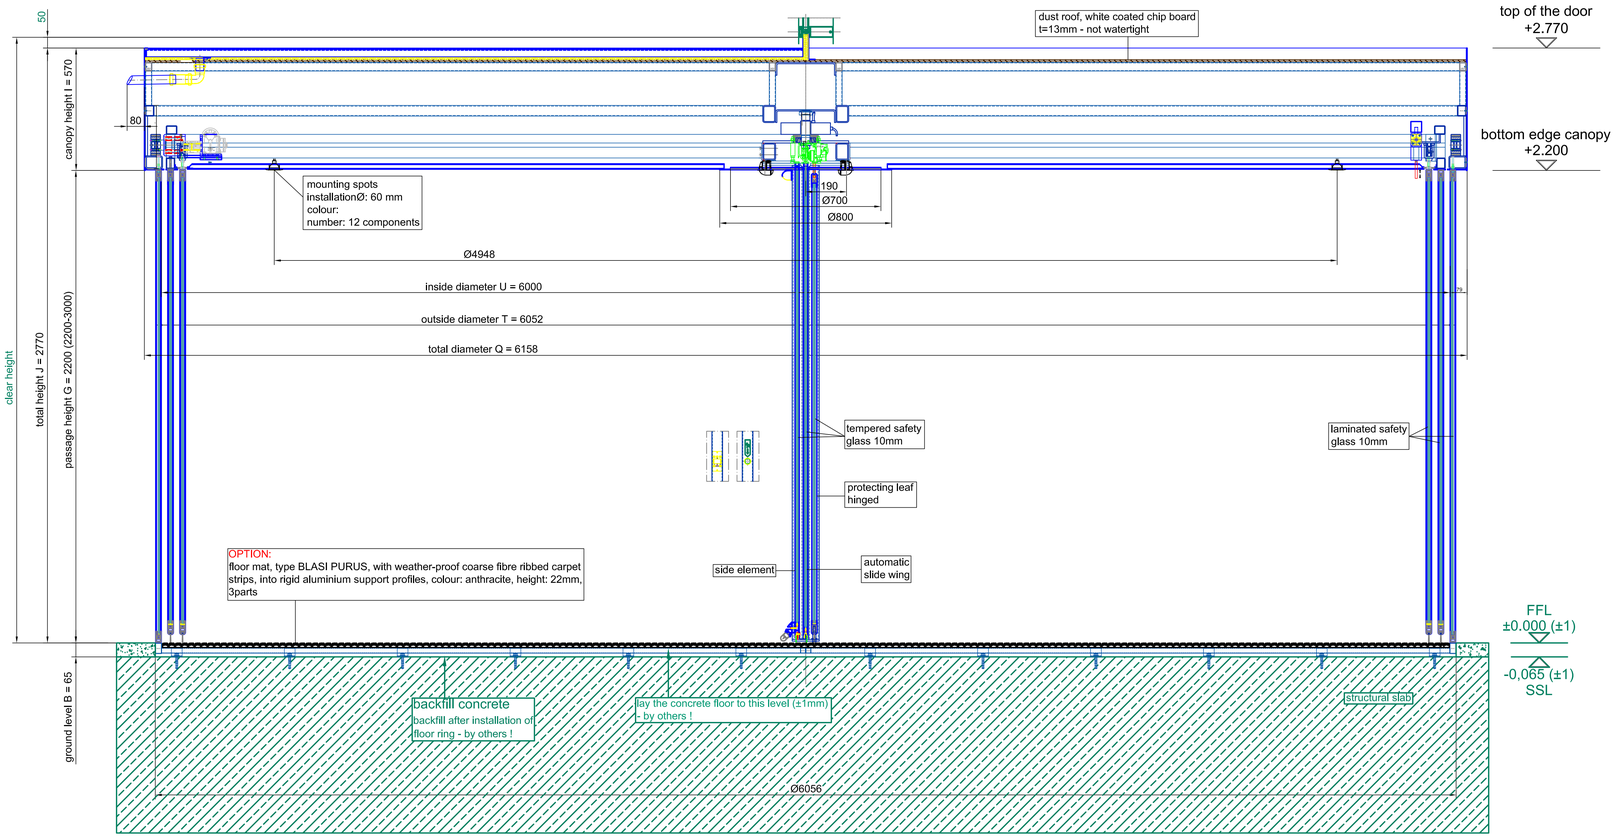

Surface:		All visible screws 304 s/s (DIN 7991)	All green maked components must be executed by others!!!
Straight glasses:	tempered safety glass 10 mm	Curved glasses:	laminated safety glass 10 mm

Index	Modifications	Date	Name

BLASI


B L A S I G m b H
Automatic Doors
Carl - Benz - Street 5 - 15
D - 7 7 9 7 2 Mahlberg

Tel. +497822 / 893 - 291
Fax. +497822 / 893 - 299
E-mail: info@Blasi.info
www. Blasi . info

Scale:	A0 = M 1:10
Confirmation No.:	
Type:	K21-S/SF-60
Project:	SAMPLE DRAWING ONLY
Contractor:	
Drawing-No.:	
Page	01
from	05
Checked	Arranged

This drawing is the title of the company Blasi. It is not allowed to be duplicated or to be restricted to a third party. Technical modifications are under reserve.

inside

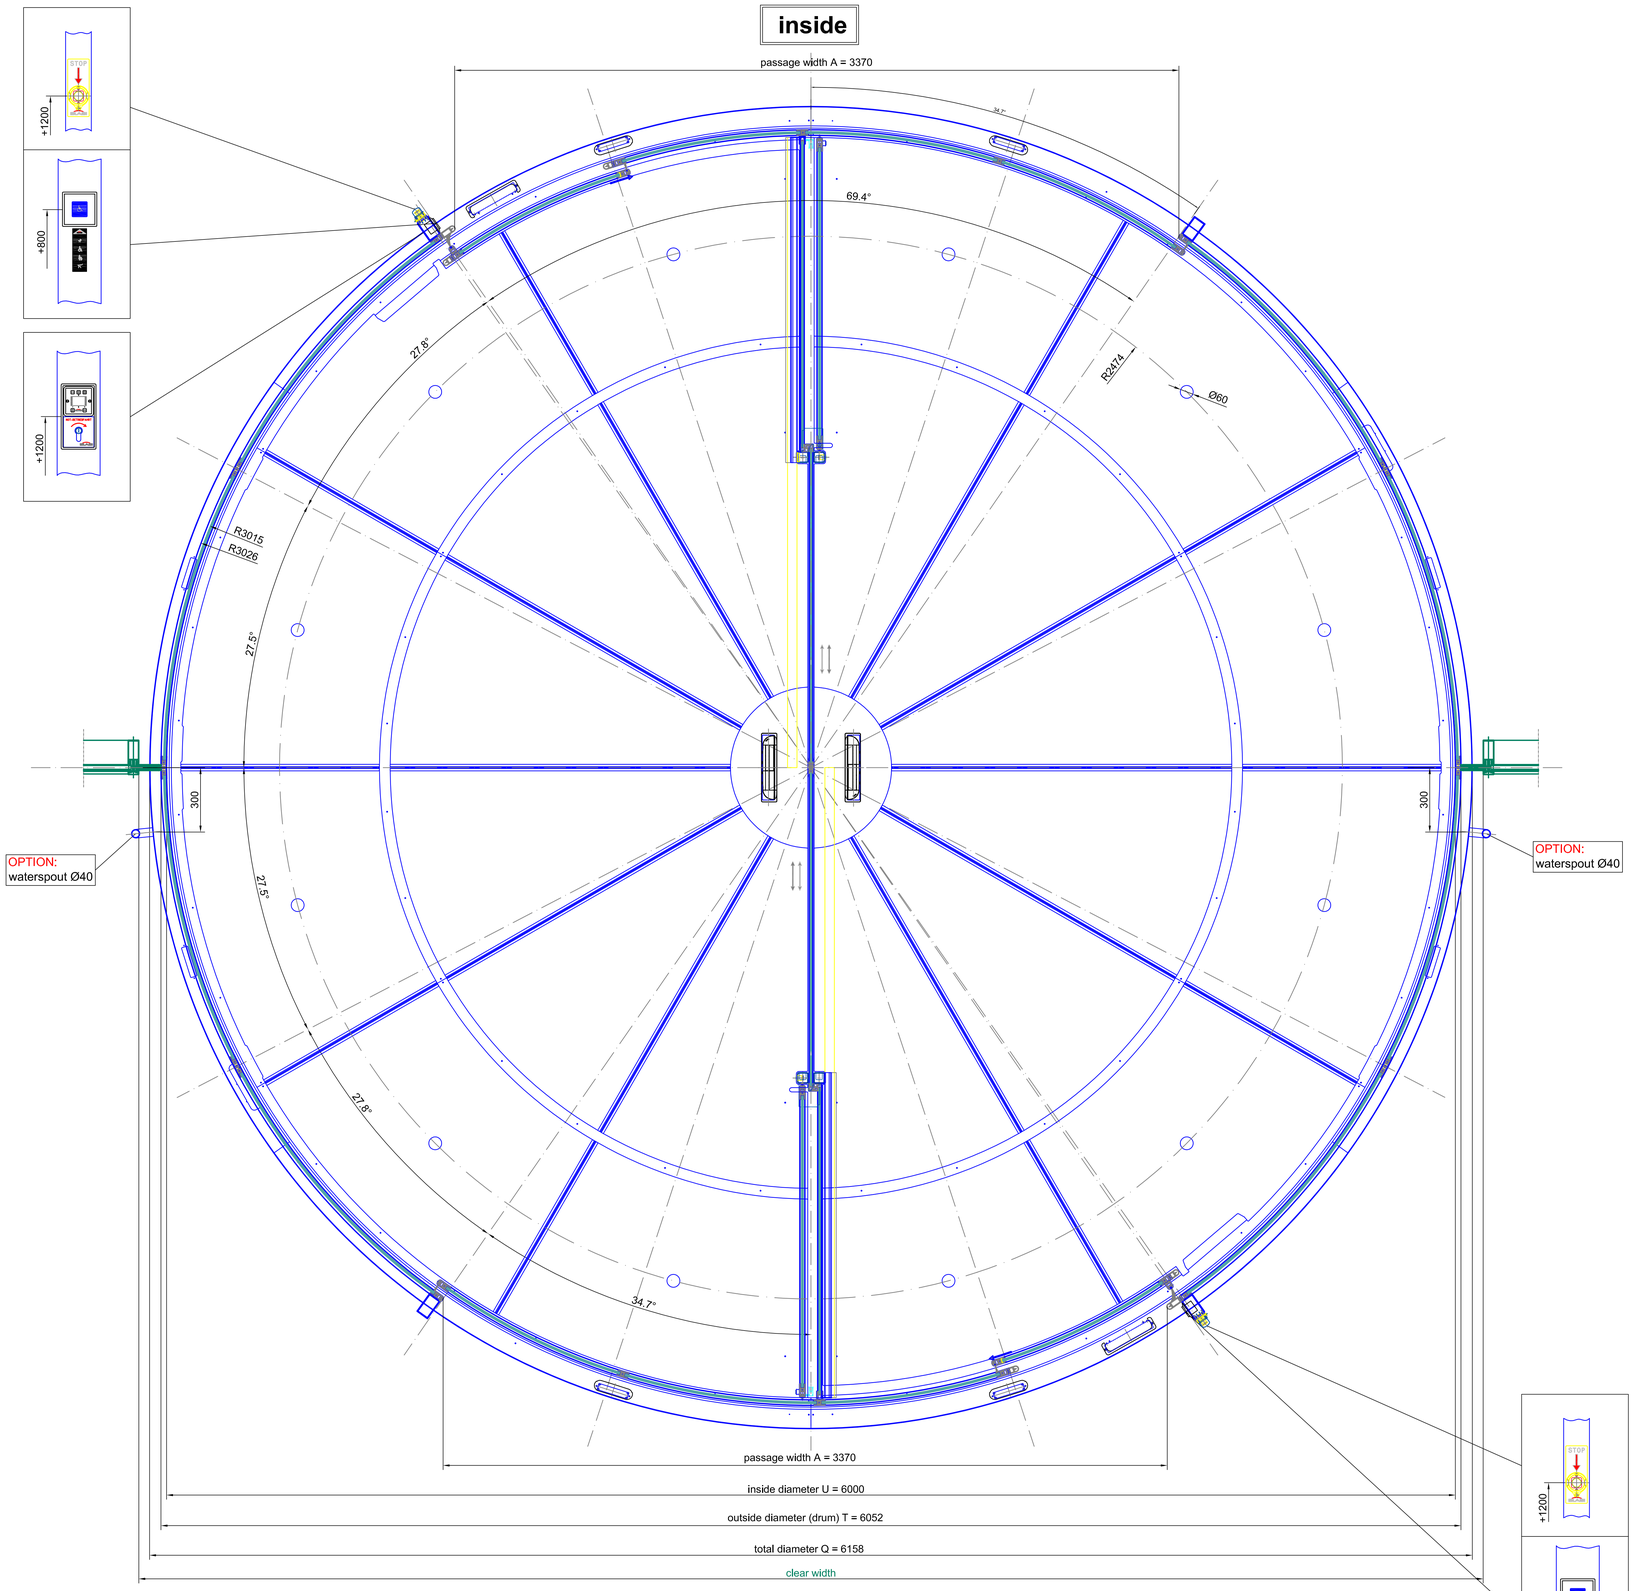

outside

horizontal section - door in standard position

Surface:		All visible screws 304 s/s (DIN 7991)	All green maked components must be executed by others!!!
Straight glasses:	tempered safety glass 10 mm	Curved glasses:	laminated safety glass 10 mm

Index	Modifications	Date	Name

BLASI


B L A S I G m b H
Automatic Doors
Carl - Benz - Street 5 - 15
D - 77972 Mahlberg

Tel. +497822 / 893 - 291
Fax. +497822 / 893 - 299
E-mail: info@blasi.info
www. Blasi . info

Scale:	A0 = M 1:10
Confirmation No.:	
Type:	K21-S/SF-60
Project:	SAMPLE DRAWING ONLY
Contractor:	
Drawing-No.:	
Page	02
from	05
Checked	
Arranged	

This drawing is the title of the company Blasi. It is not allowed to be duplicated or to be restricted to a third party. Technical modifications are under reserv.

inside

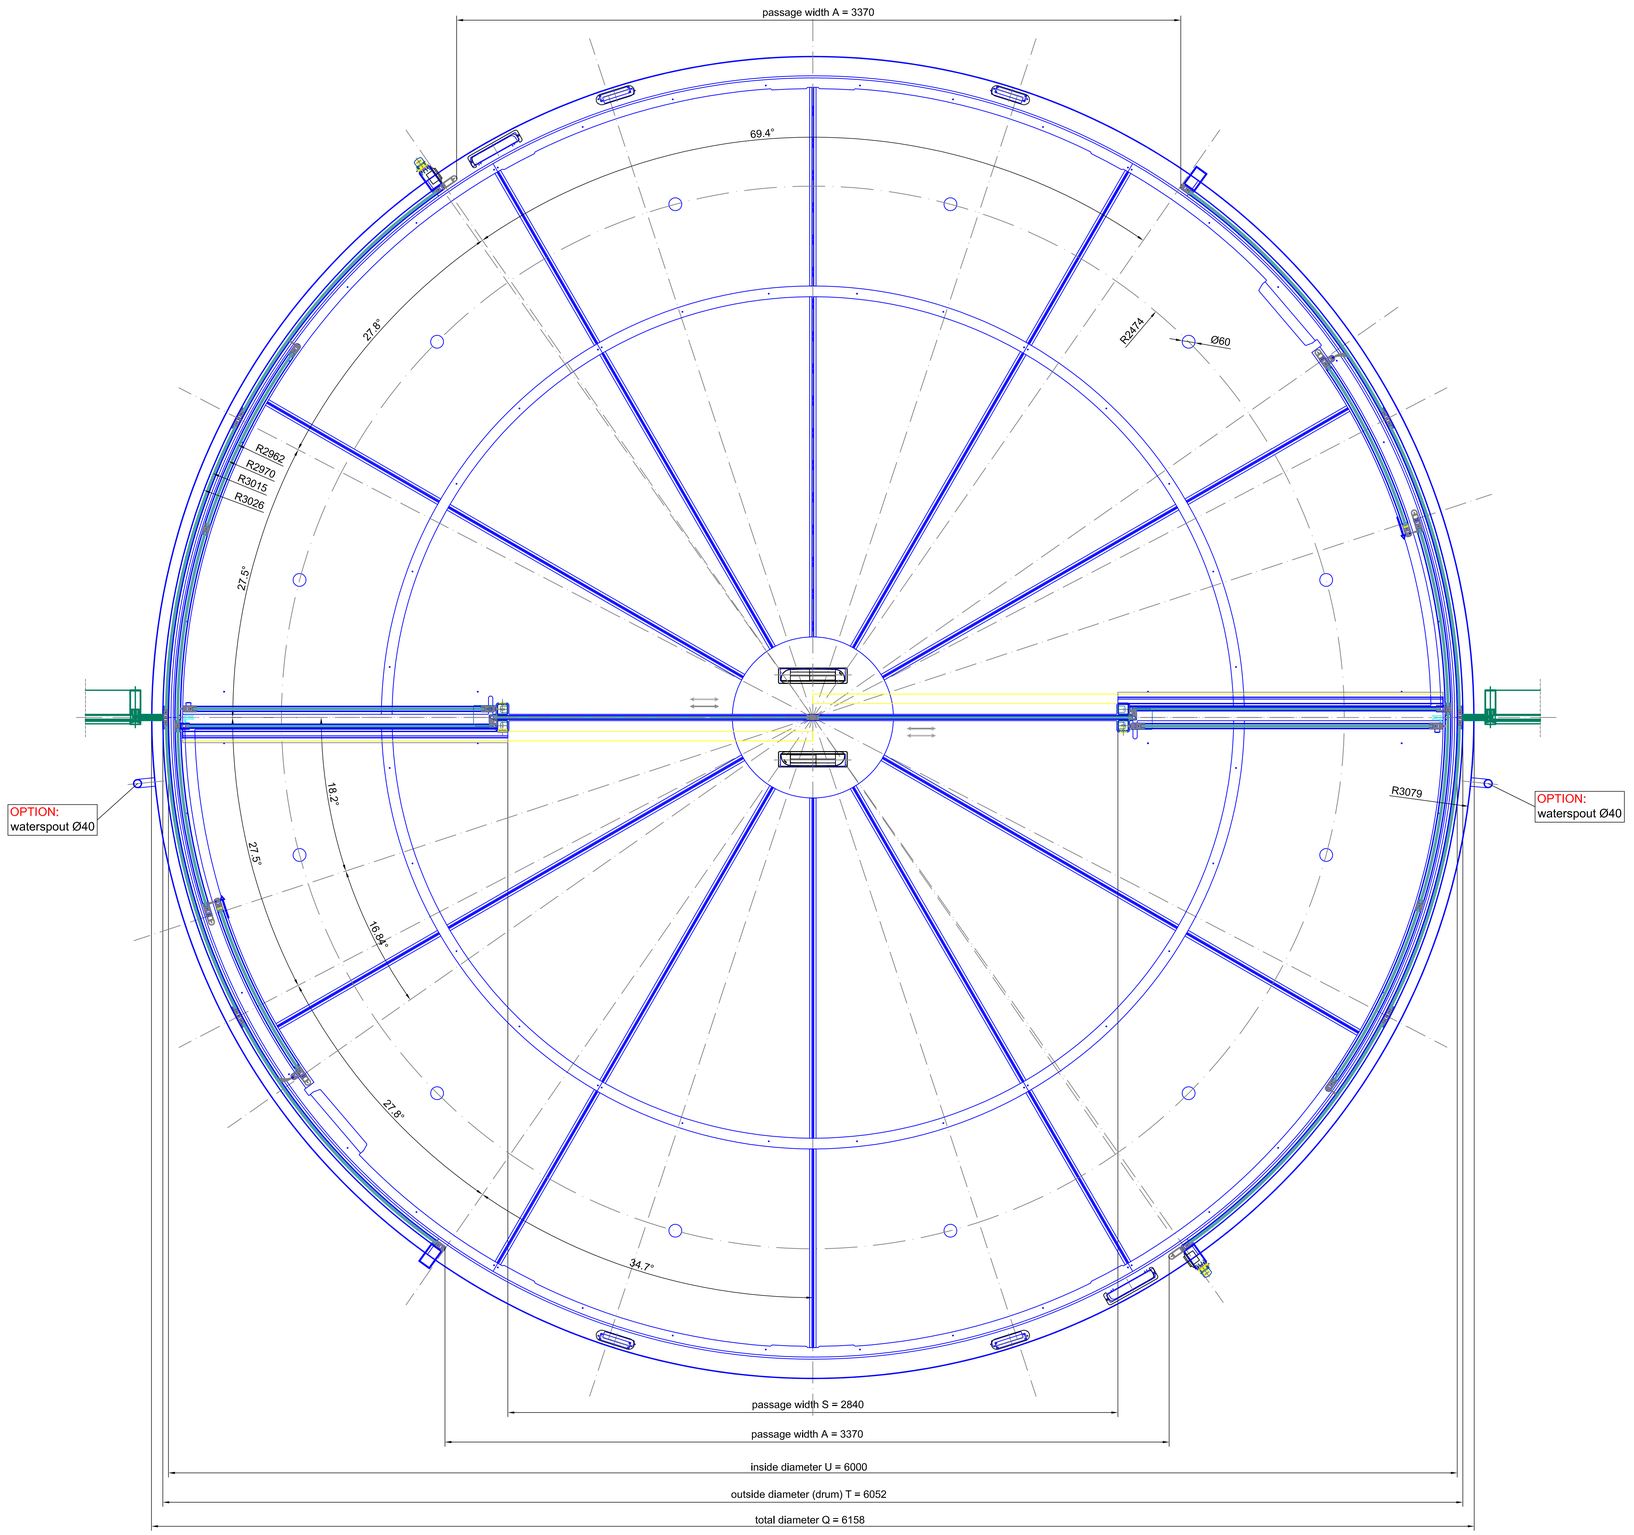

outside

horizontal section - door in open door position

Surface:		All visible screws 304 s/s (DIN 7991)	All green maked components must be executed by others!!!
Straight glasses:	tempered safety glass 10 mm	Curved glasses:	laminated safety glass 10 mm

Index	Modifications	Date	Name


BLASI

B L A S I G m b H
Automatic Doors
Carl - Benz - Street 5 - 15
D - 7 7 9 7 2 Mahlberg

Tel. +497822 / 893 - 291
Fax. +497822 / 893 - 299
E-mail: info@blasi.info
www. Blasi . info

Scale:	A0 = M 1:10
Confirmation No.:	
Type:	K21-S/SF-60
Project:	SAMPLE DRAWING ONLY
Contractor:	
Drawing-No.:	
Page	03
from	05
Checked:	Arranged:

This drawing is the title of the company Blasi. It is not allowed to be duplicated or to be restricted to a third party. Technical modifications are under reserve.

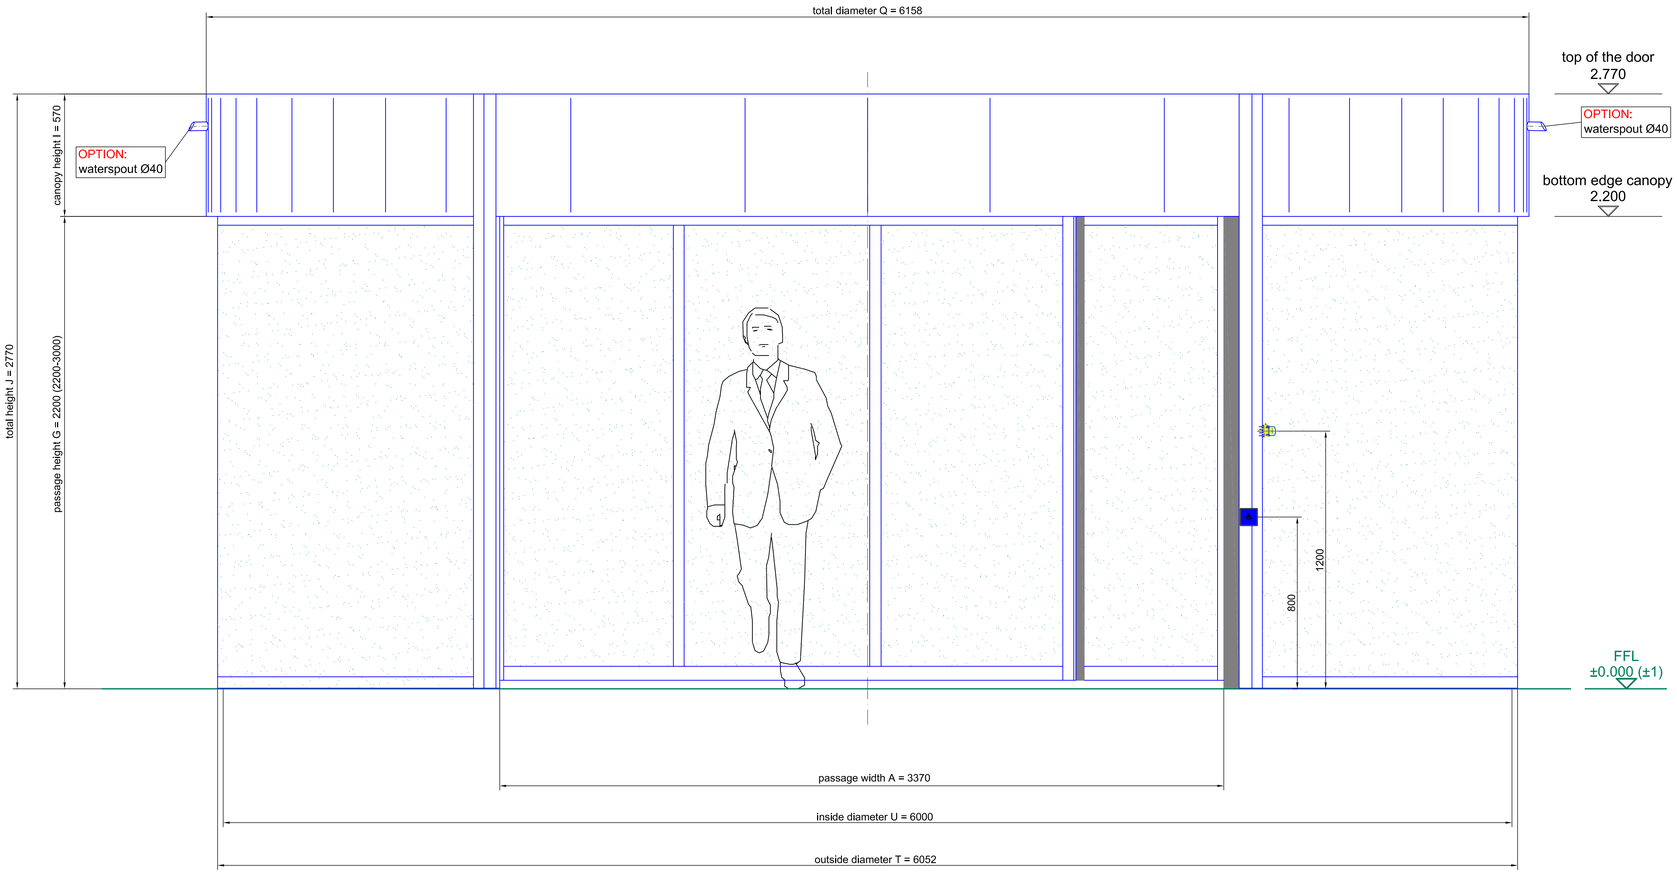

front elevation - outside

Surface:		All visible screws 304 s/s (DIN 7991)	All green.maked components must be executed by others!!!
Straight glasses:	tempered safety glass 10 mm	Curved glasses:	laminated safety glass 10 mm

Index	Modifications	Date	Name

BLASI


B L A S I G m b H
Automatic Doors
Carl - Benz - Street 5 - 15
D - 7 7 9 7 2 Mahlberg

Tel. +497822 / 893 - 291
Fax. +497822 / 893 - 299
E-mail: info@blasi.info
www. Blasi . info

Scale:	A0 = M 1:10
Confirmation No.:	
Type:	K21-S/SF-60
Project:	SAMPLE DRAWING ONLY
Contractor:	
Drawing-No.:	
Page	04
from	05

Checked | Arranged

This drawing is the title of the company Blasi. It is not allowed to be duplicated or to be restricted to a third party. Technical modifications are under reserve.

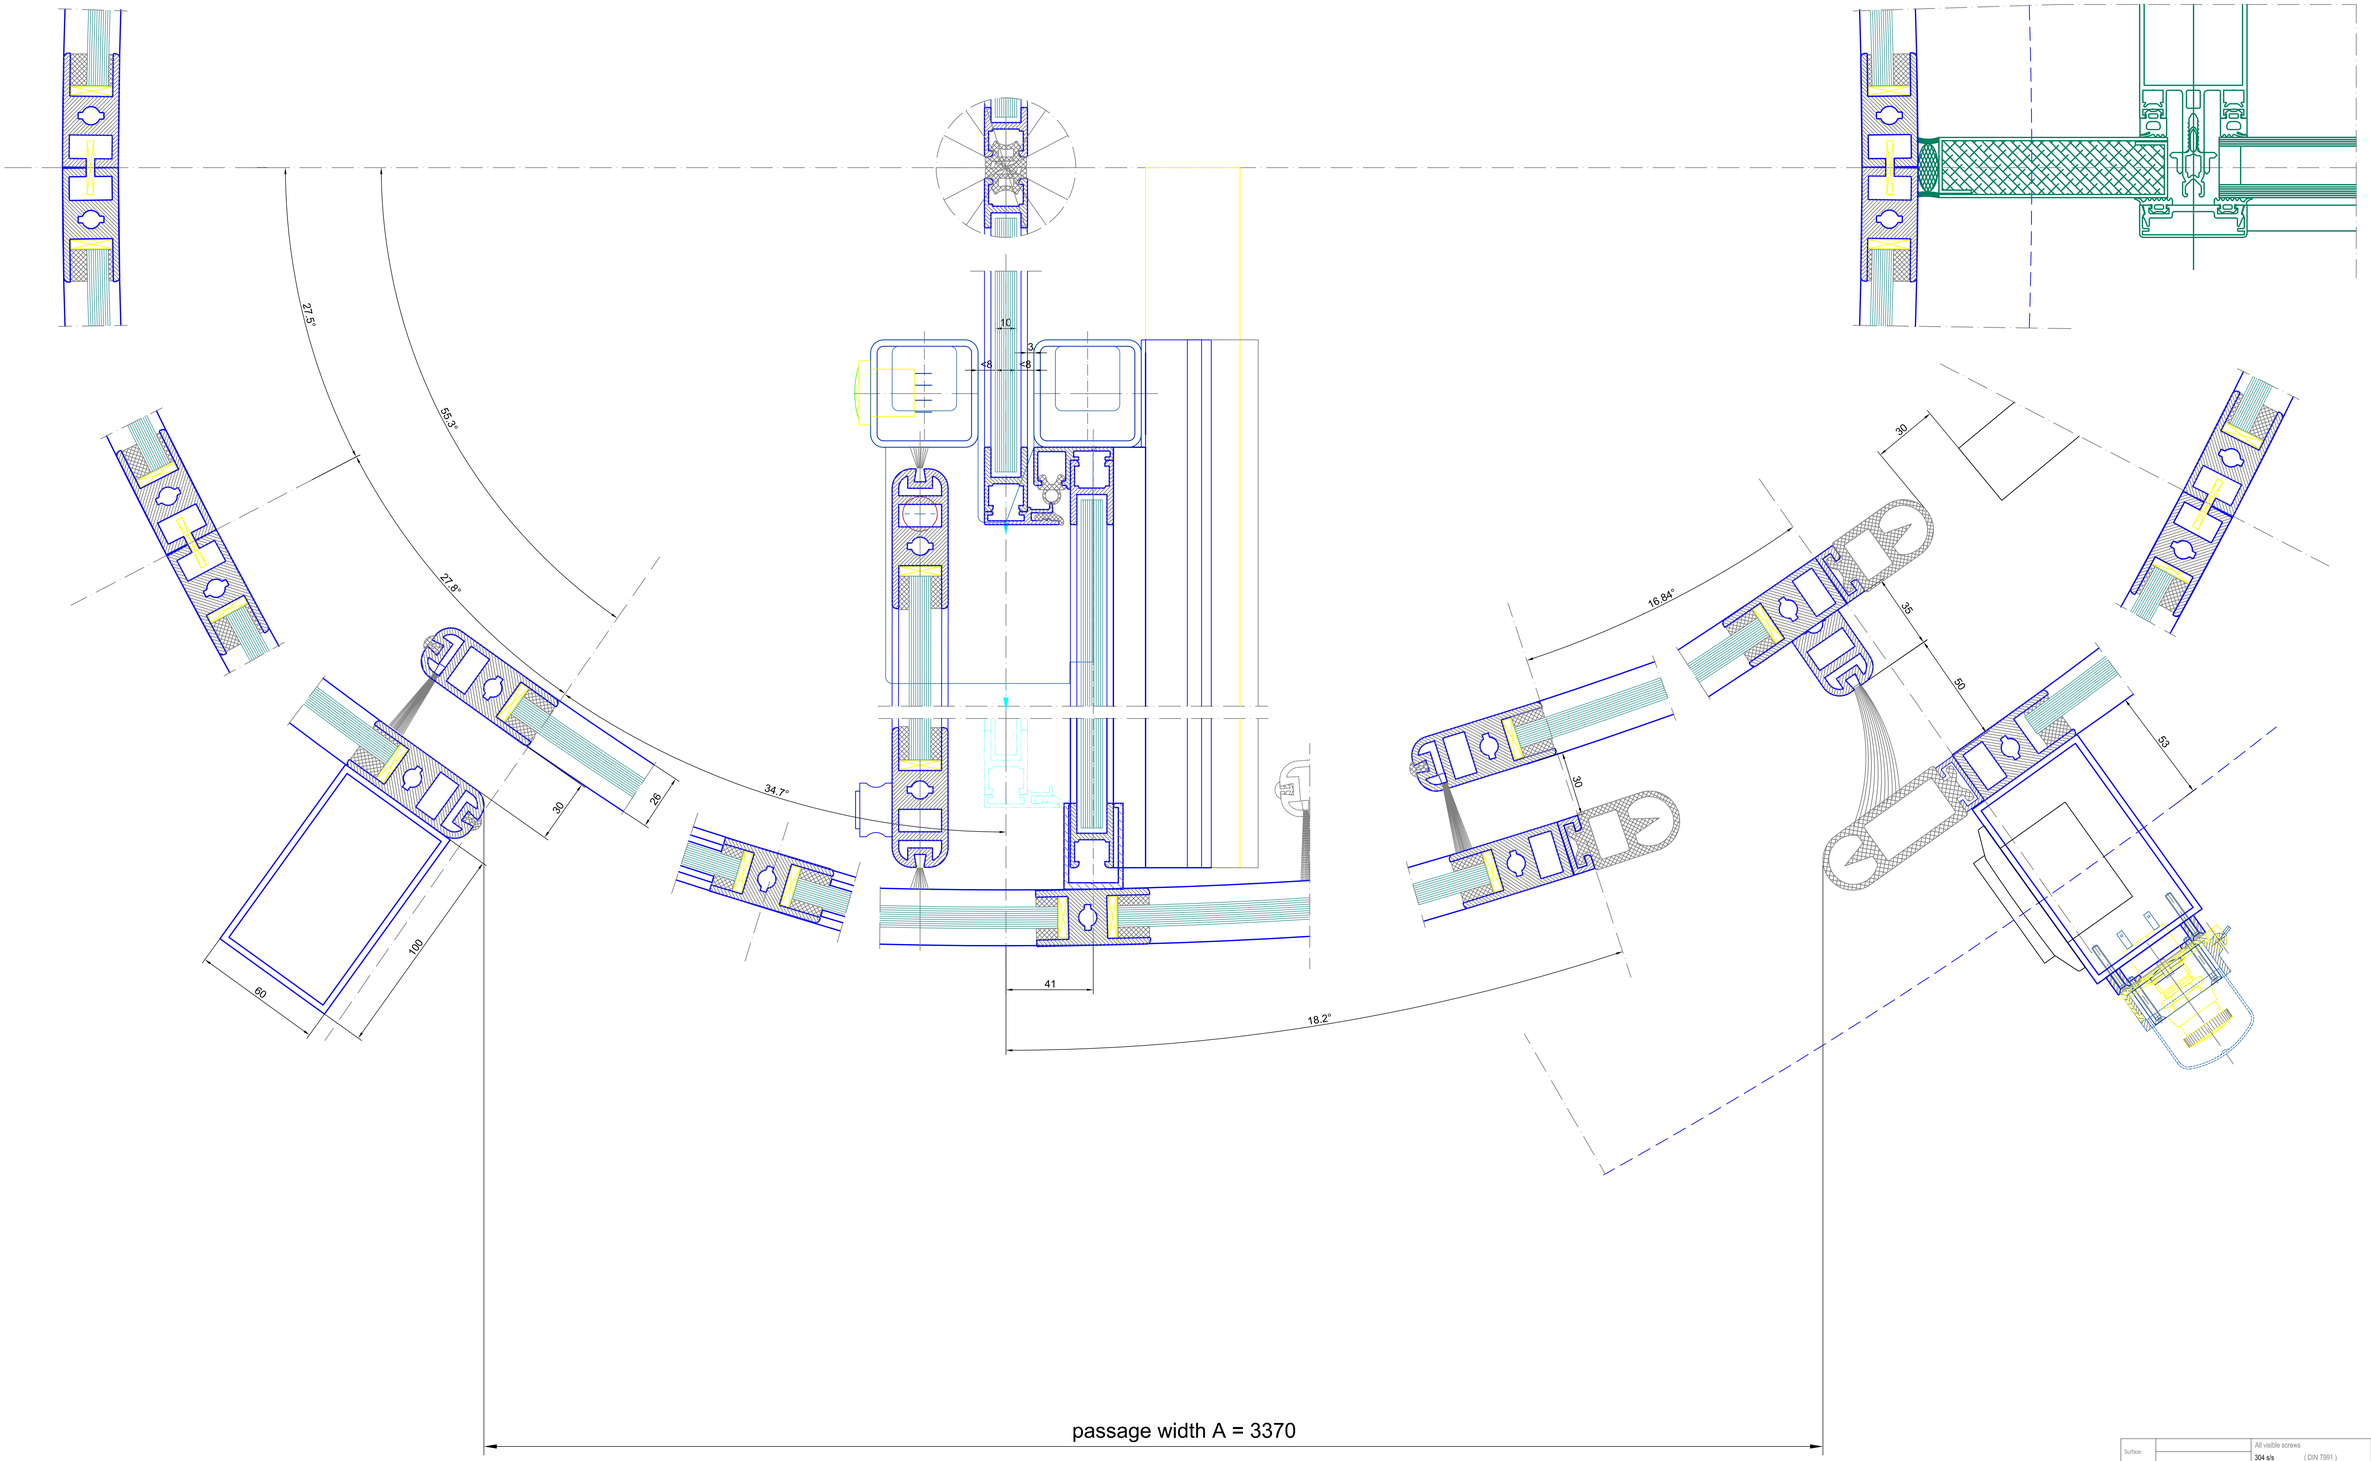

horizontal section - details

Surface:		All visible screws 304 s/s (DIN 7991)	All green maked components must be executed by others!!!
Straight glasses:	tempered safety glass 10 mm	Curved glasses:	laminated safety glass 10 mm

Index	Modifications	Date	Name

BLASI

B L A S I G m b H
Automatic Doors
Carl - Benz - Street 5 - 15
D - 77972 Mahlberg

Tel. +497822 / 893 - 291
Fax. +497822 / 893 - 299
E-mail: info@Blasi.info
www. Blasi . info

Scale:	A0 = M 1:1
Confirmation No.:	
Type:	K21-S/SF-60
Project:	SAMPLE DRAWING ONLY
Contractor:	
Drawing-No.:	
Page	05
from	05
Checked	
Arranged	

This drawing is the title of the company Blasi. It is not allowed to be duplicated or to be restricted to a third party. Technical modifications are under reserv.