
DWG File

vertical section


outside

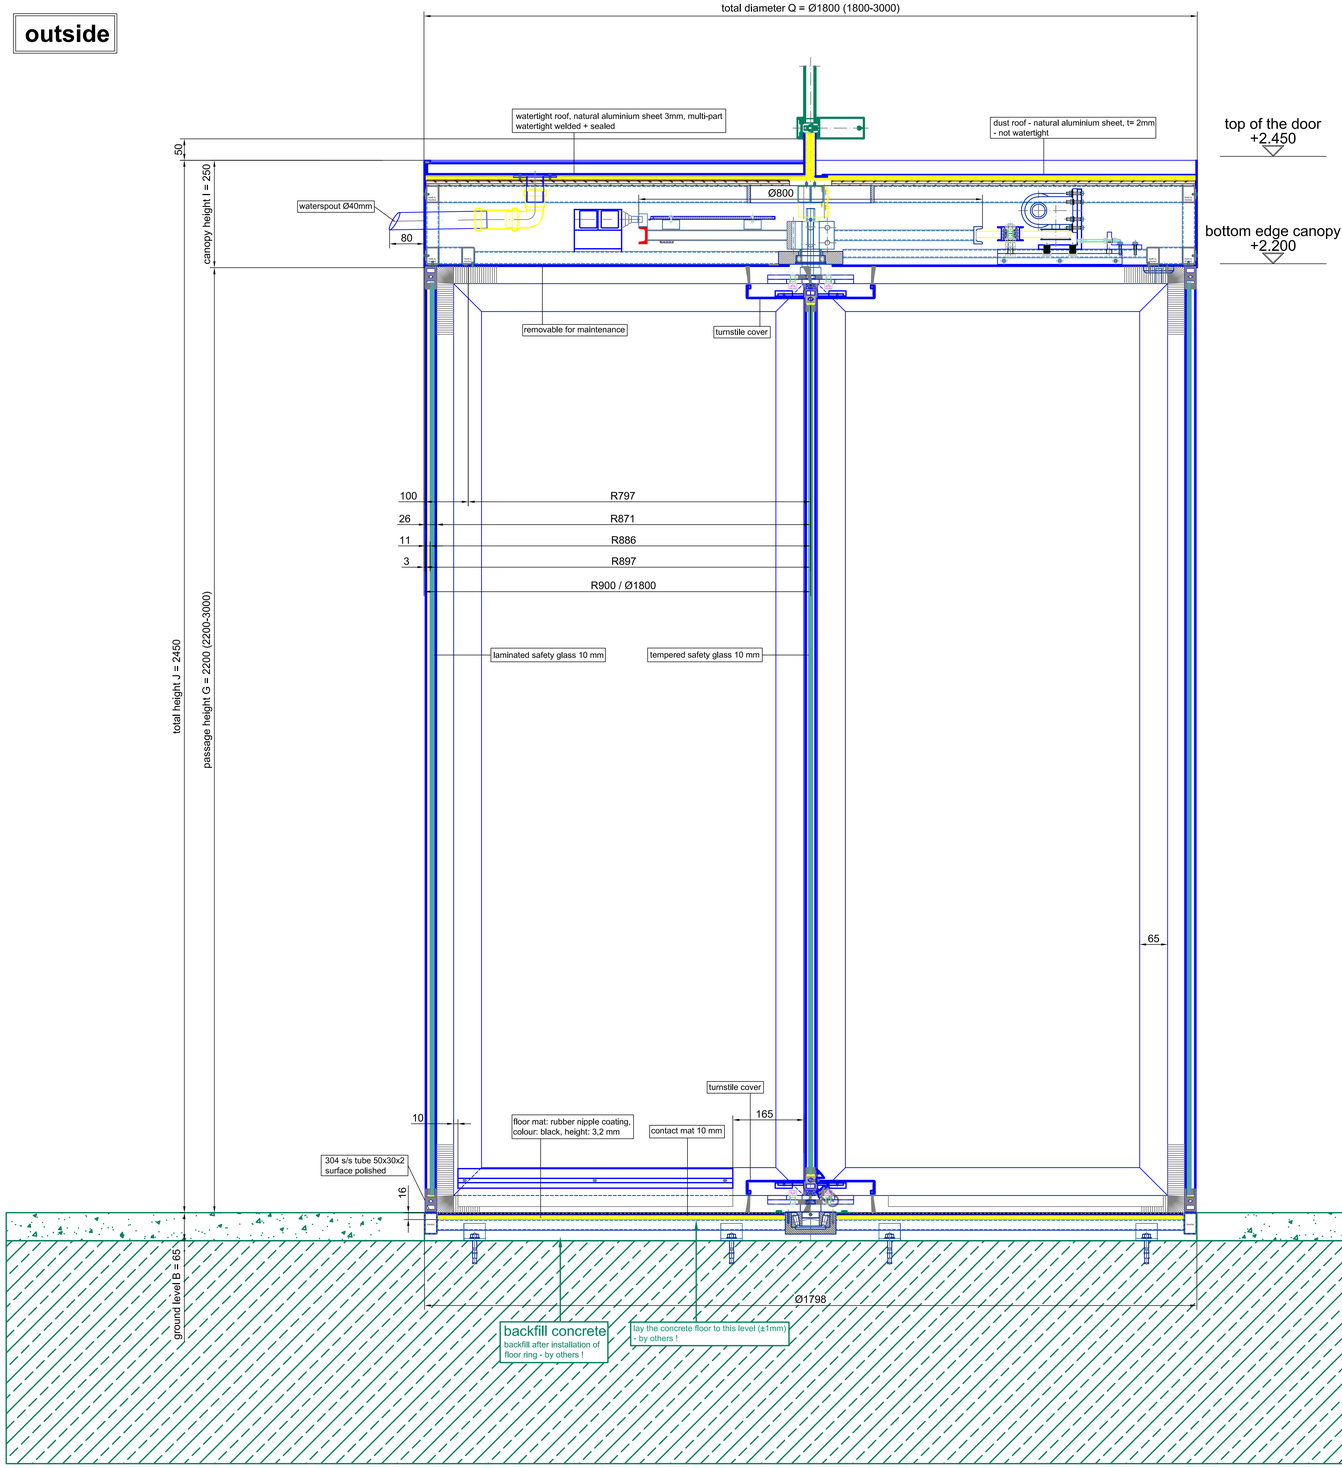

inside

vertical section - passage area

A0 - M 1:2

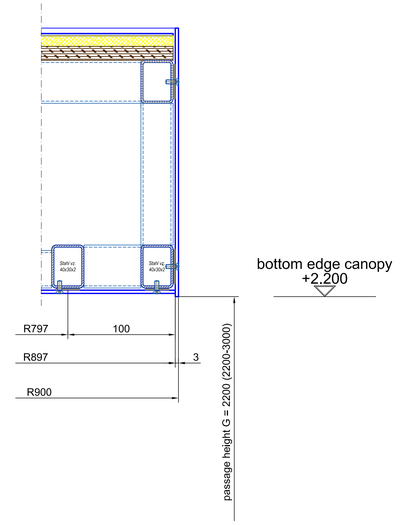

Surface:		All visible screws	All green maked components must be executed by others!!!
		304 s/s (DIN 7991)	
Straight glasses:	tempered safety glass 10 mm	Curved glasses:	laminated safety glass 10 mm

Index	Modifications	Date	Name

BLASI


B L A S I G m b H
Automatic Doors
Carl - Benz - Street 5 - 15
D - 77972 Mahlberg

Tel. +497822 / 893 - 291
Fax. +497822 / 893 - 299
E-mail: info@Blasi.info
www. Blasi . info

Scale:	A0 = M 1:5
Confirmation No.:	
Date:	K41-V/ST-18
Project:	SAMPLE DRAWING ONLY
Contractor:	
Drawing-No.:	
Page:	01
Item:	02


Checked | Arranged

This drawing is the title of the company Blasi. It is not allowed to be duplicated or to be restricted to a third party. Technical modifications are under reserve.

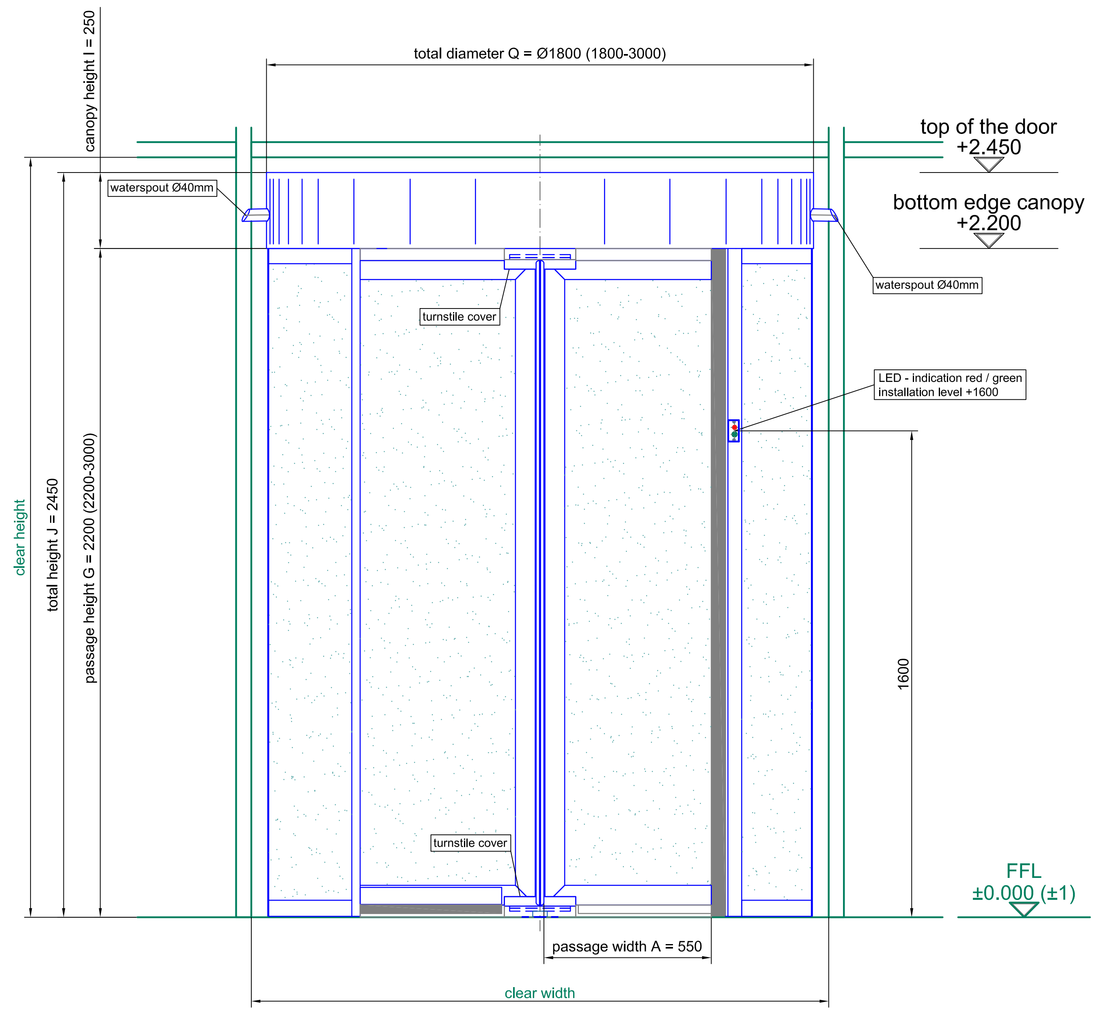

front elevation - outside

inside

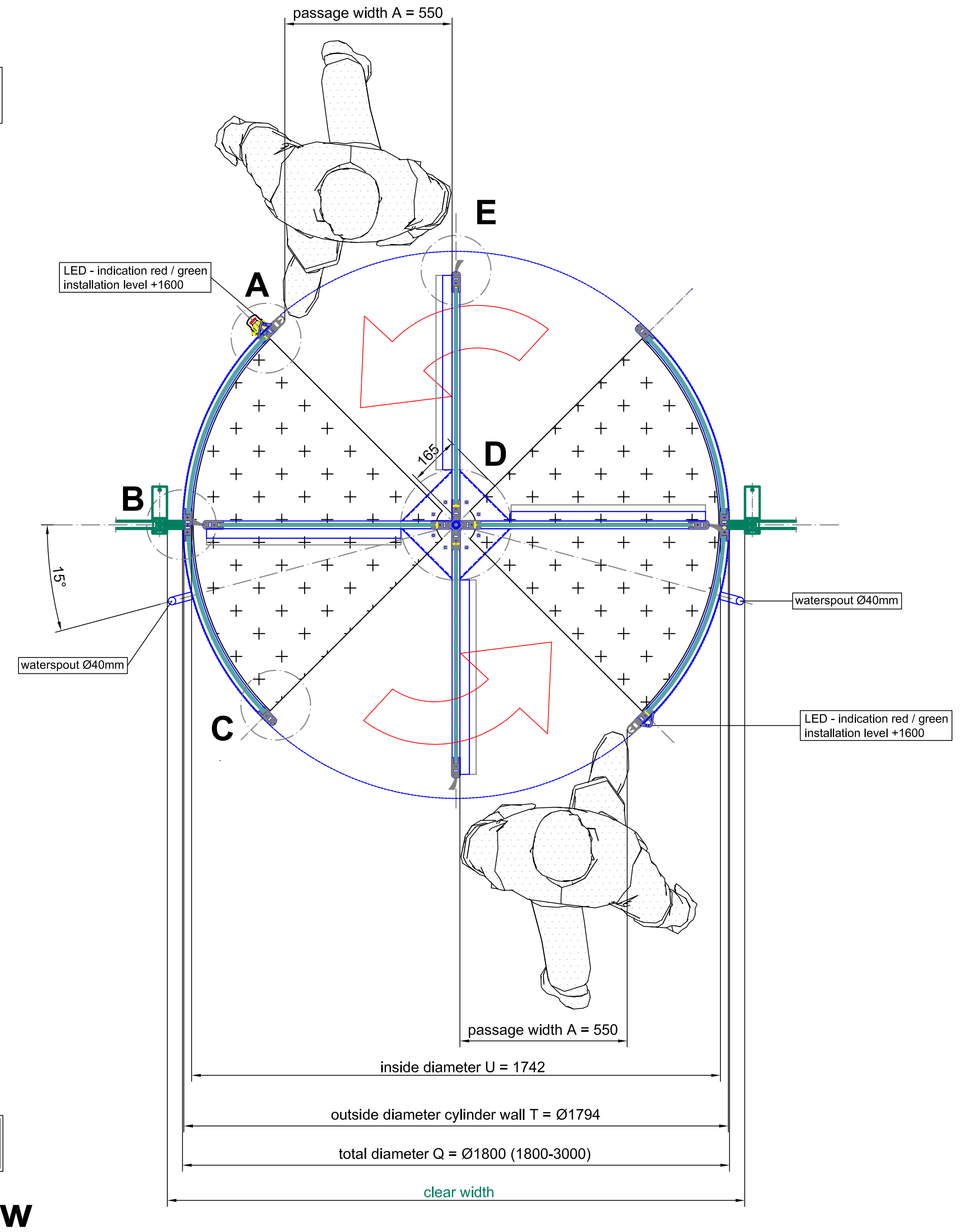


outside

plan view


detail A

A0 - M 1:1

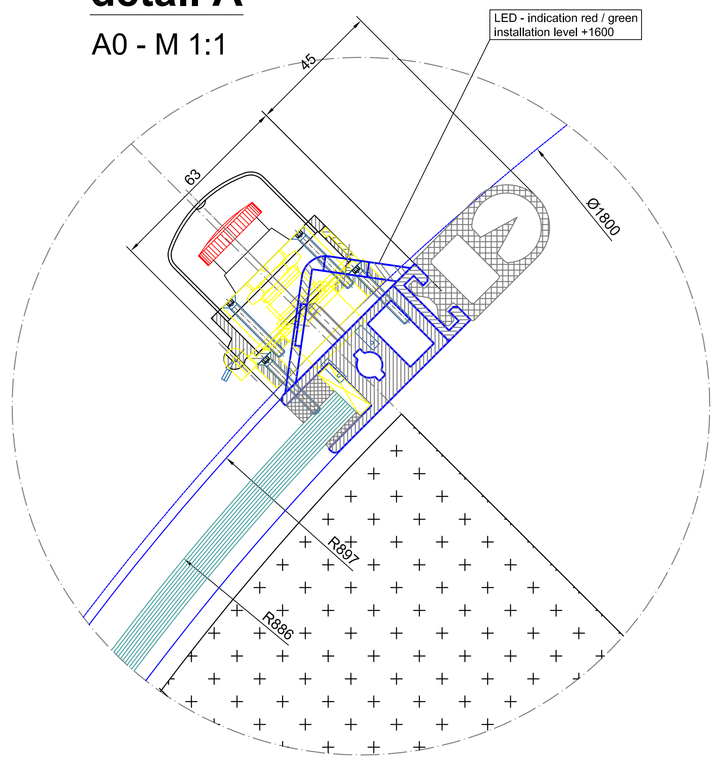


detail E

A0 - M 1:1

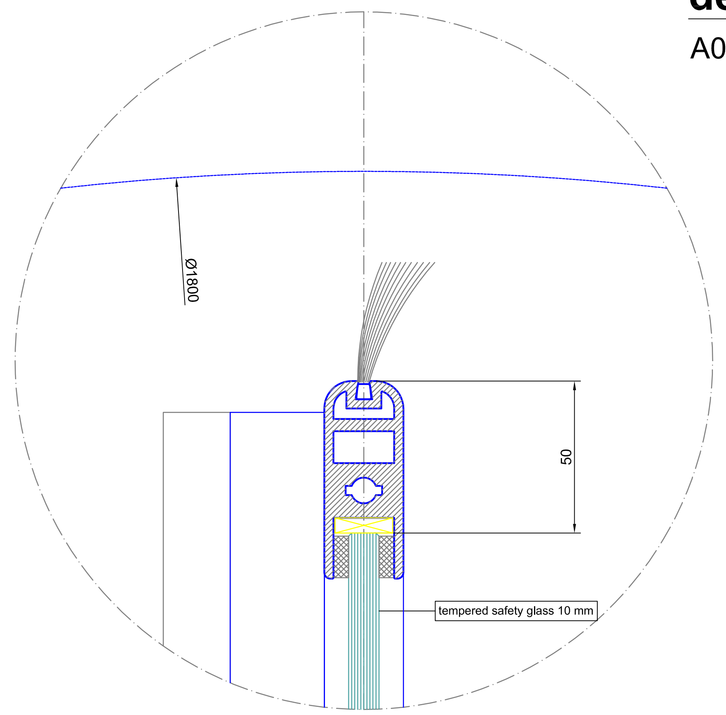


detail B


A0 - M 1:1

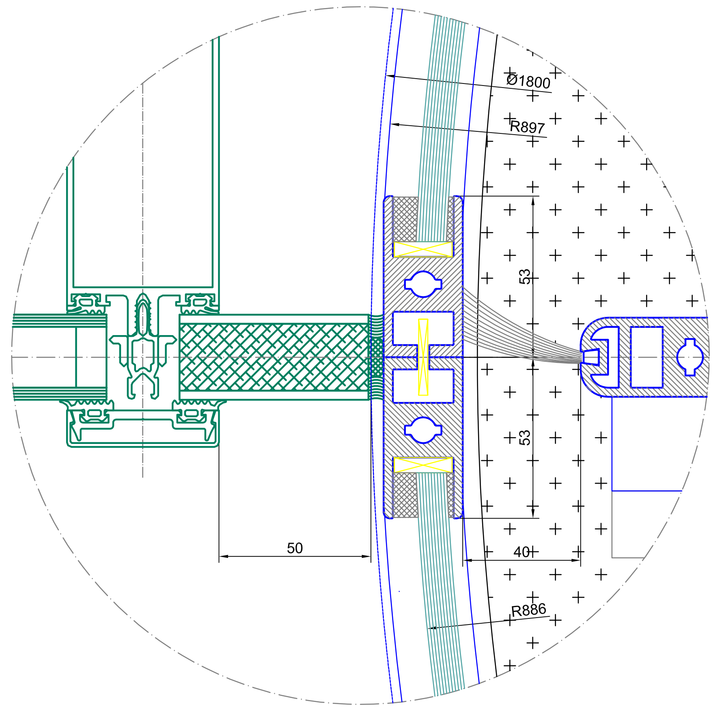

detail C

A0 - M 1:1

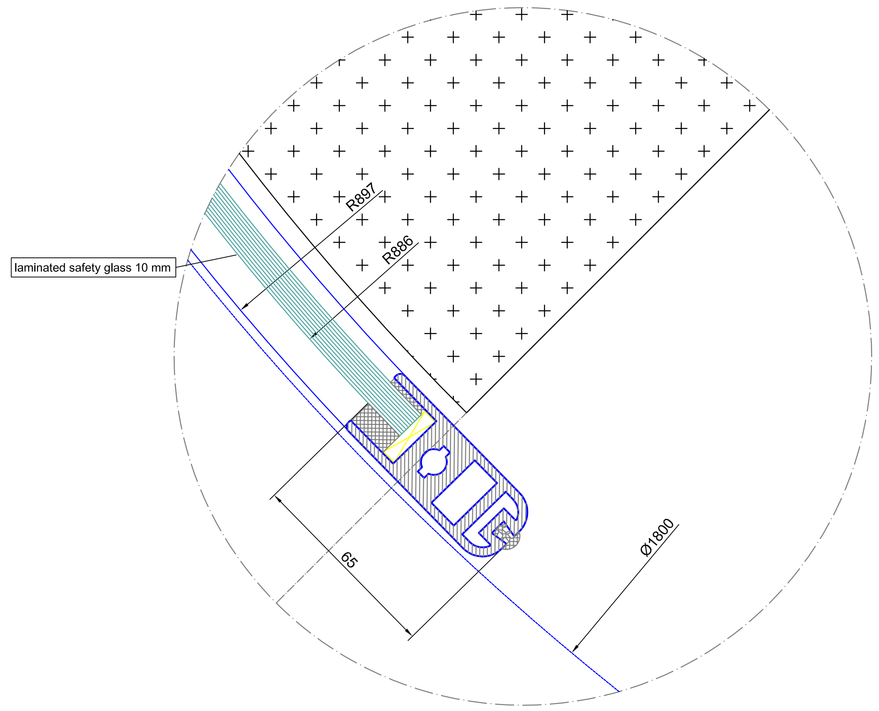

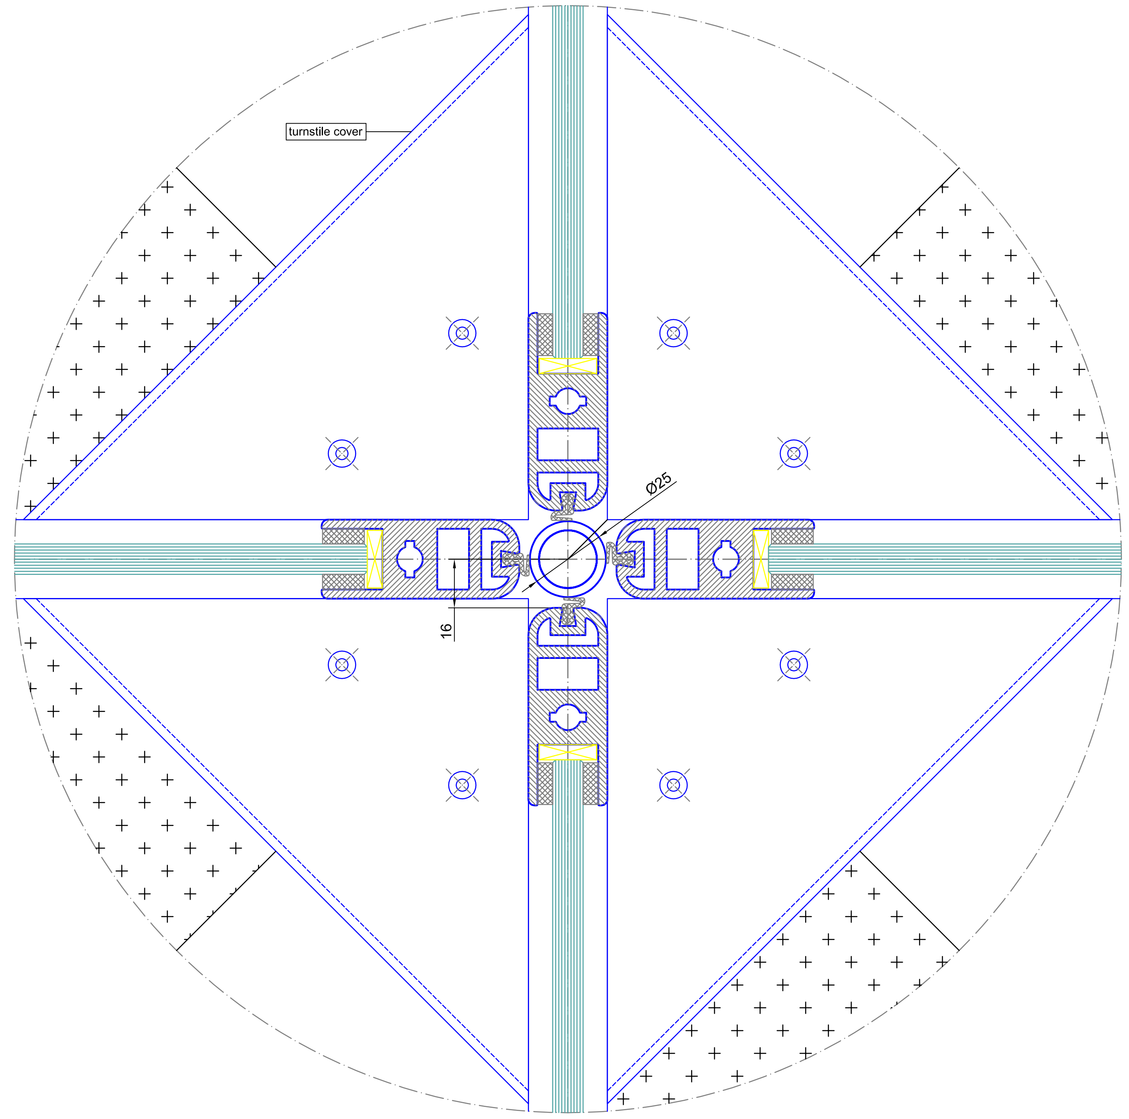

Surface:	All visible screws: 304 s/s (DIN 7991)	All green maked components must be executed by others!!!	
Straight glasses:	tempered safety glass 10 mm	Curved glasses:	laminated safety glass 10 mm

Index	Modifications	Date	Name

BLASI

B L A S I G m b H
Automatic Doors
Carl - Benz - Street 5 - 15
D - 77972 Mahlberg

Tel. +497822 / 893 - 291
Fax. +497822 / 893 - 299
E-mail: info@blasi.info
www. Blasi . info

Scale:	A0 = M 1:10
Confirmation No.:	
Type:	K41-V/ST-18
Project:	SAMPLE DRAWING ONLY
Contractor:	
Drawing-No.:	
Page:	02
Total:	02
Checked:	Arranged:

This drawing is the title of the company Blasi. It is not allowed to be duplicated or to be restricted to a third party. Technical modifications are under reserve.