

DWG File

vertical section

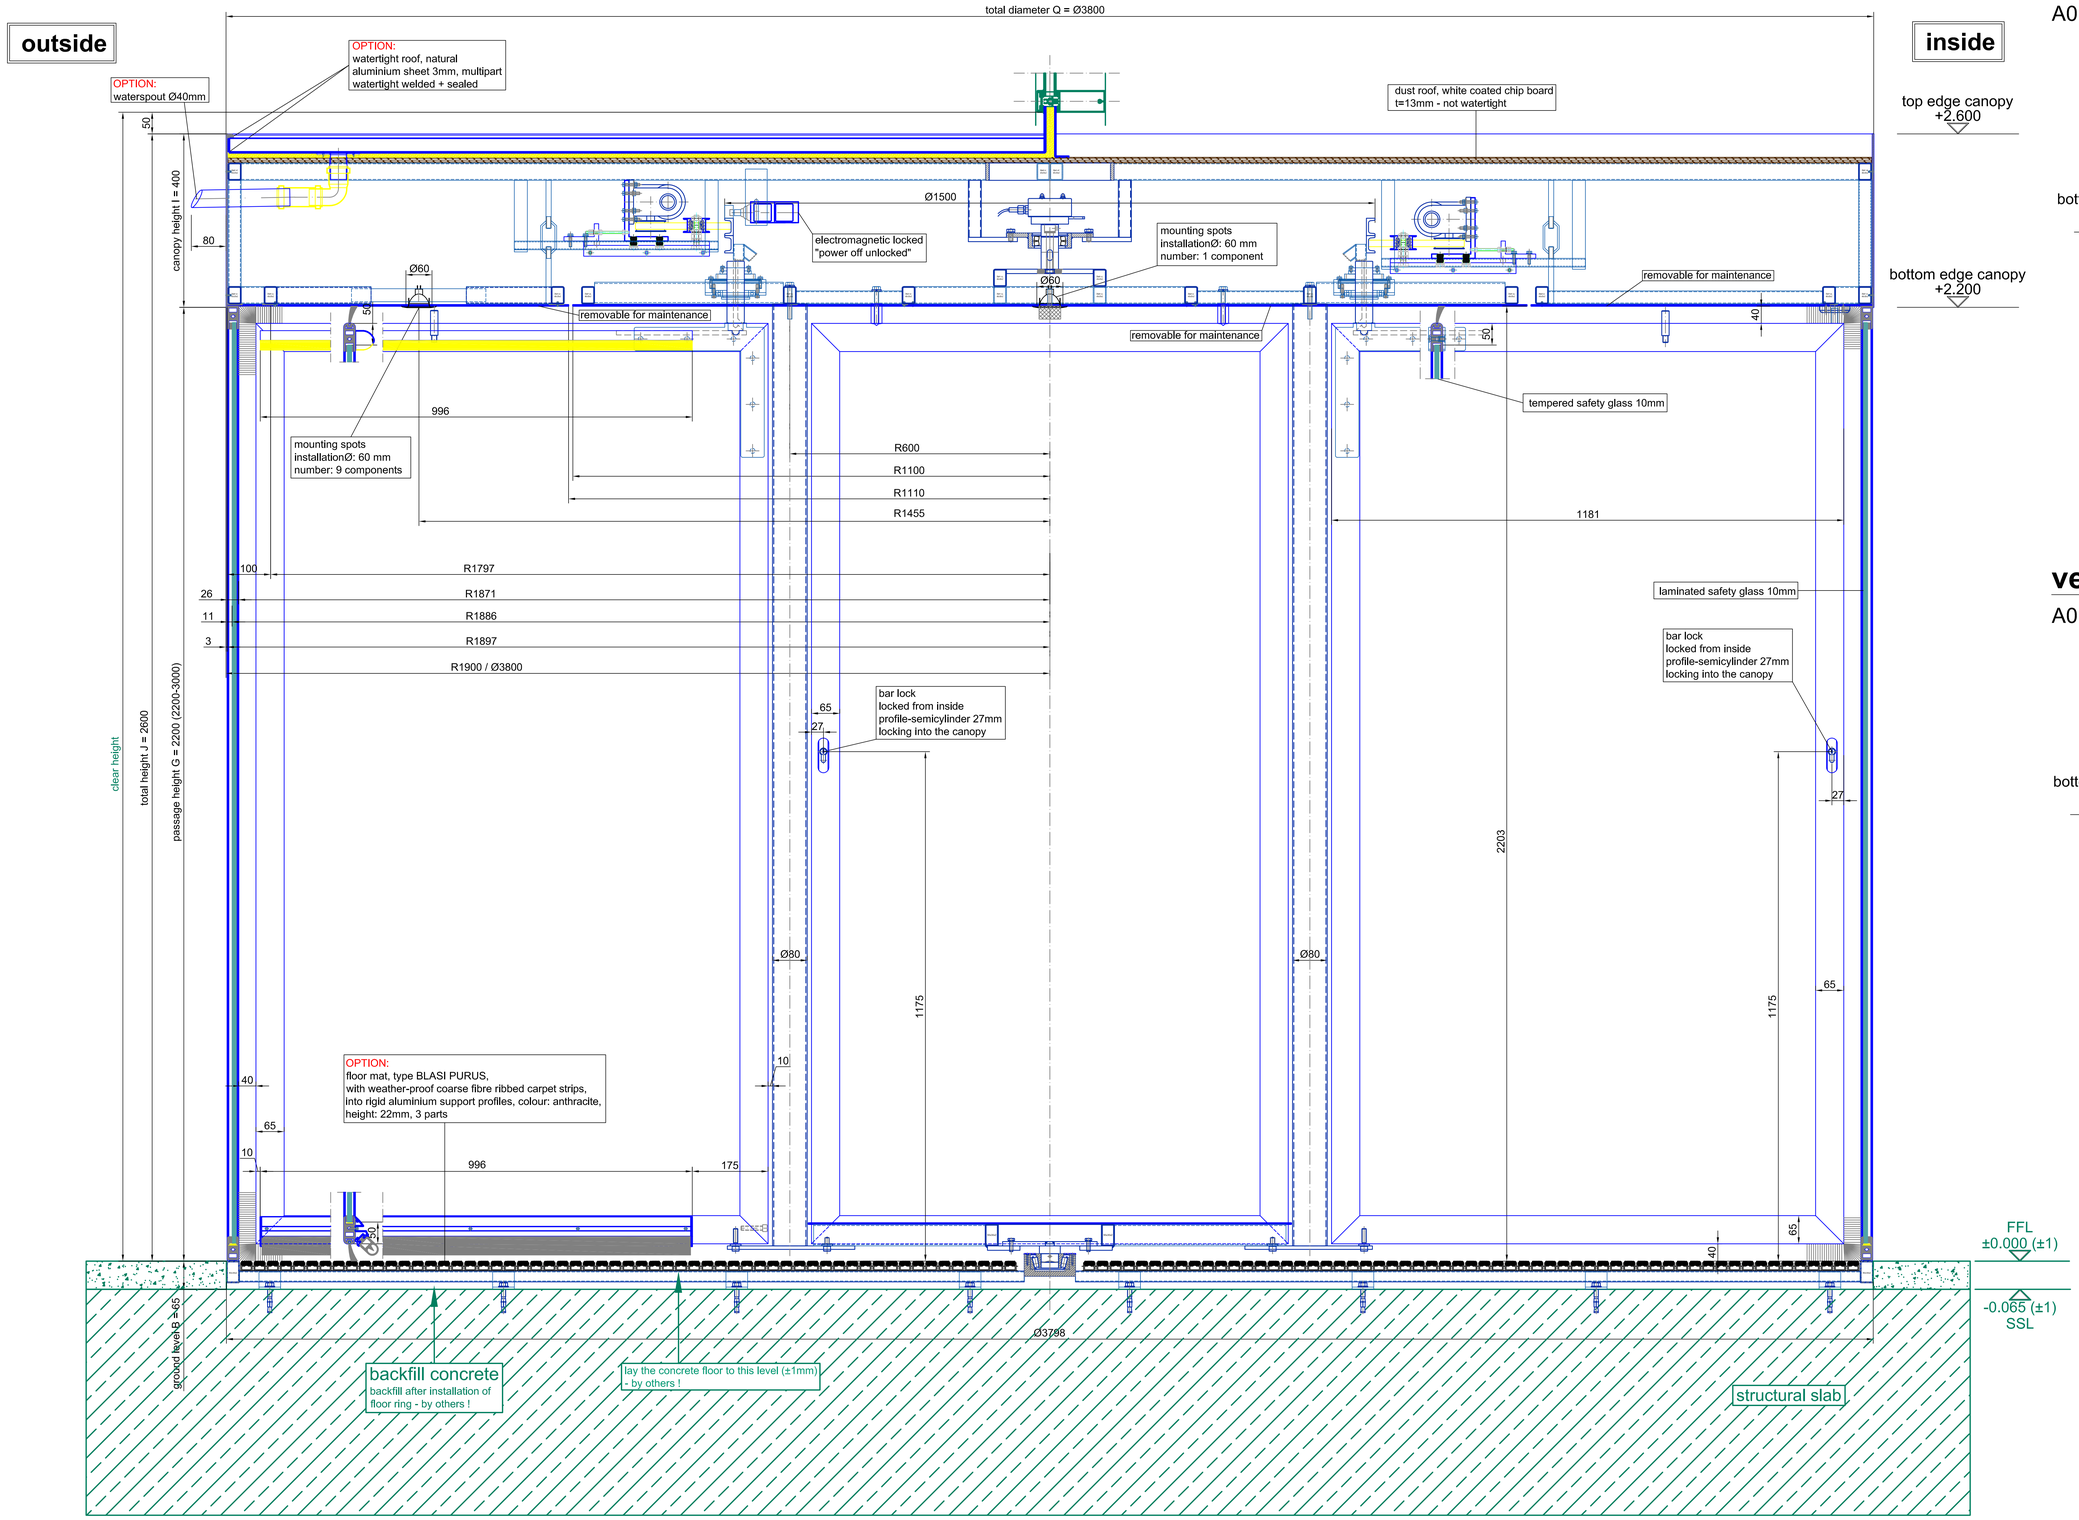


vertical section - passage area

A0 - M 1:2

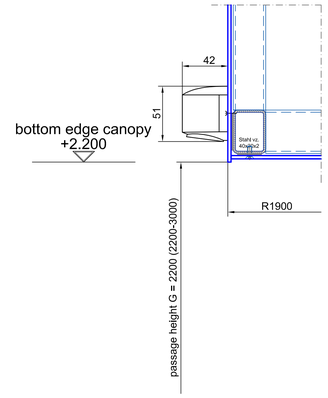

vertical section - passage area

A0 - M 1:2

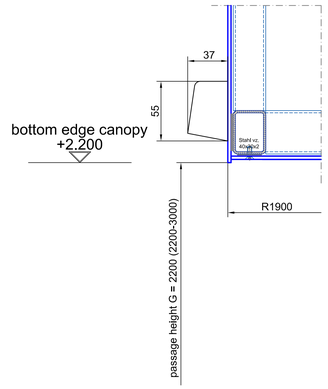

Surface:	All visible screws 304 s/s (DIN 7991)	All green maked components must be executed by others!!!	
Straight glasses:	tempered safety glass 10 mm	Curved glasses:	laminated safety glass 10 mm

Index	Modifications	Date	Name


BLASI

B L A S I G m b H
Automatic Doors
Carl - Benz - Street 5 - 15
D - 77972 Mahlberg


Tel. +497822 / 893 - 291
Fax. +497822 / 893 - 299
E-mail: info@Blasi.info
www. Blasi . info

Scale:	A0=1:5
Confirmation No.:	
Type:	K31-V/VI-38 Break Out
Project:	SAMPLE DRAWING ONLY
Contractor:	
Drawing-No.:	
Page	01
from	04
Checked	
Arranged	

This drawing is the title of the company Blasi. It is not allowed to be duplicated or to be restricted to a third party. Technical modifications are under reserv.

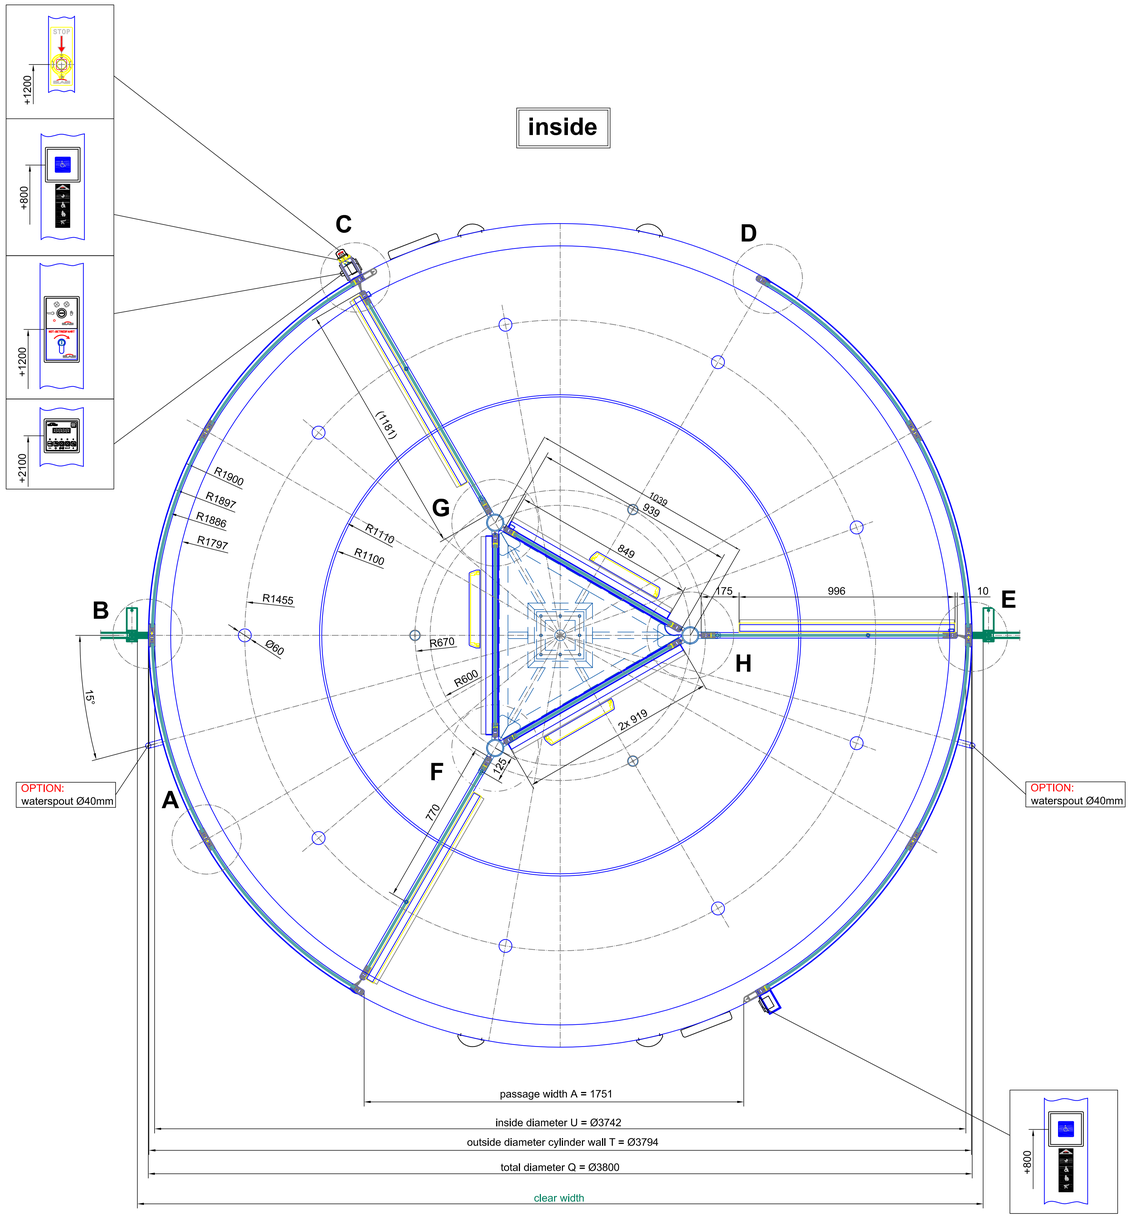

horizontal section - door in standard position

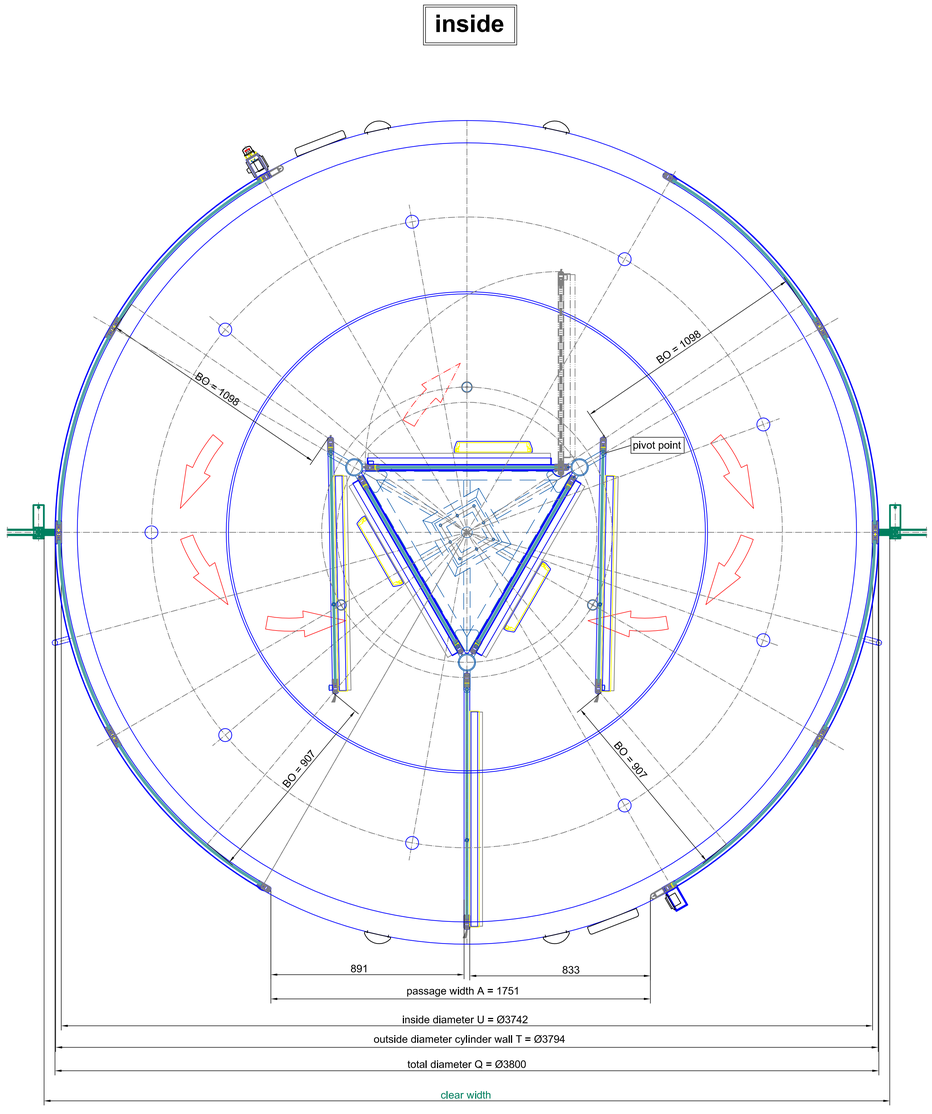

horizontal section - door in break out position

Surface:		All visible screws 304 a/s (DIN 7991)	All green maked components must be executed by others!!!
Straight glasses:	tempered safety glass 10 mm	Curved glasses:	laminated safety glass 10 mm

Index	Modifications	Date	Name

BLASI


B L A S I G m b H
Automatic Doors
Carl - Benz - Street 5 - 15
D - 77972 Mahlberg

Tel. +497822 / 893 - 291
Fax. +497822 / 893 - 299
E-mail: info@Blasi.info
www. Blasi . info

Scale:	A0=1:10
Confirmation No.:	
Type:	K31-V/VI-38 Break Out
Project:	SAMPLE DRAWING ONLY
Contractor:	
Drawing-No.:	
Page	02
from	04
Checked	
Arranged	

This drawing is the title of the company Blasi. It is not allowed to be duplicated or to be restricted to a third party. Technical modifications are under reserv.

front elevation - outside

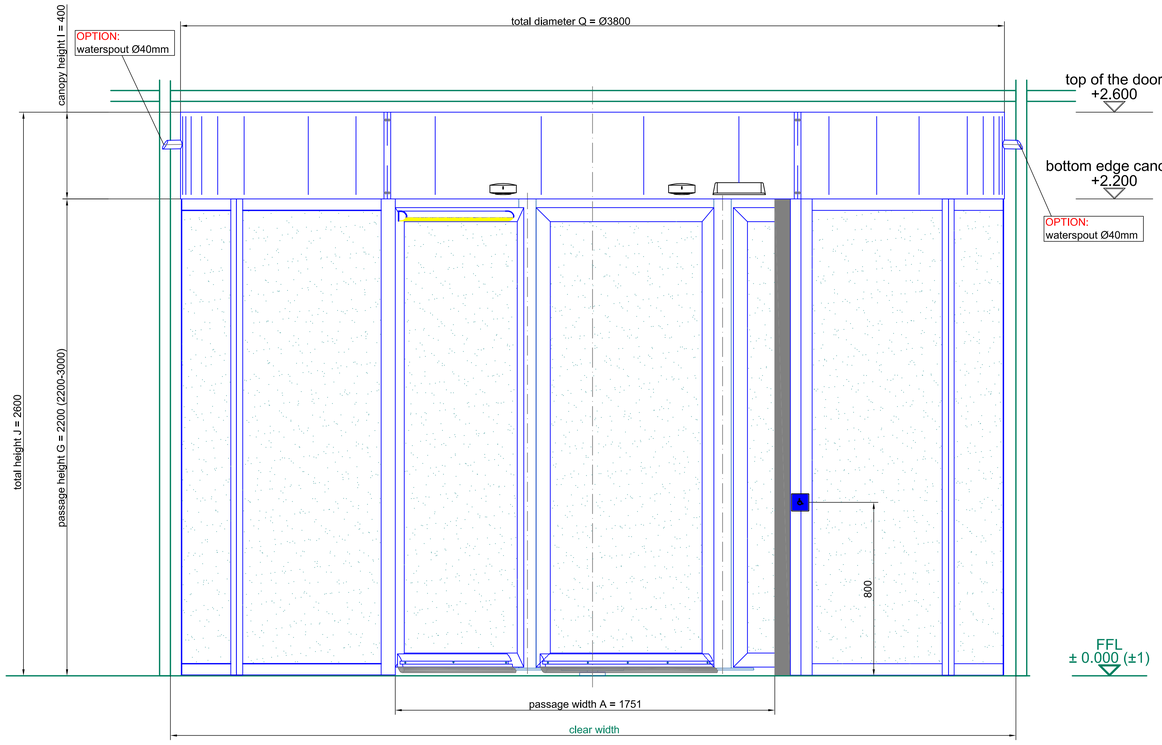

Surface:		All visible screws 304 s/s (DIN 7991)	All green maked components must be executed by others!!!
Straight glasses:	tempered safety glass 10 mm	Curved glasses:	laminated safety glass 10 mm

Index	Modifications	Date	Name

BLASI

B L A S I G m b H
Automatic Doors
Carl - Benz - Street 5 - 15
D - 77972 Mahlberg

Tel. +497822 / 893 - 291
Fax. +497822 / 893 - 299
E-mail: info@Blasi.info
www. Blasi . info


Scale: A0=1:10
Confirmation No.:
Type: K31-V/VI-38 Break Out
Project: SAMPLE DRAWING ONLY
Contractor:
Drawing-No.:
Page 03 from 04

Checked | Arranged


This drawing is the title of the company Blasi. It is not allowed to be duplicated or to be restricted to a third party. Technical modifications are under reserve.

inside


detail C

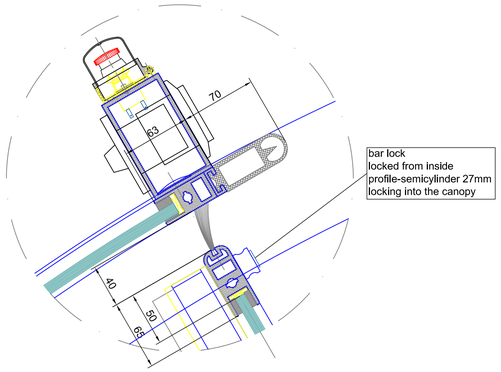


detail D

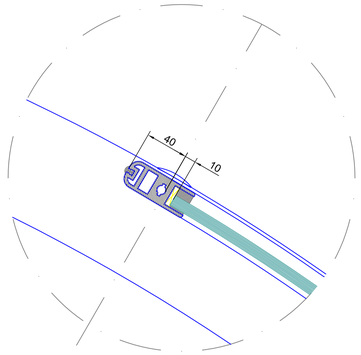


detail G

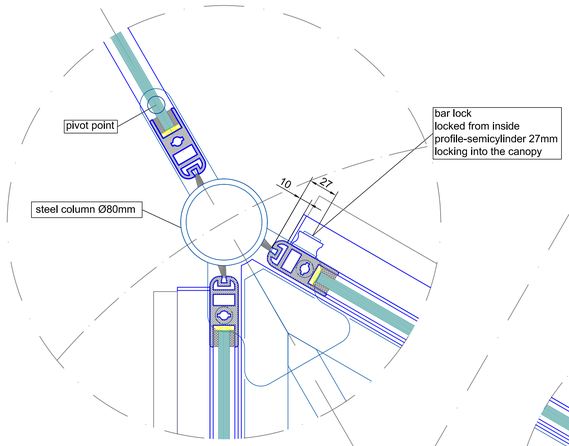


detail B

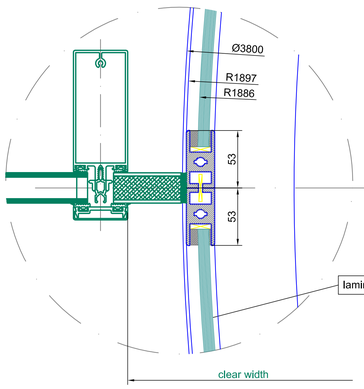


detail H

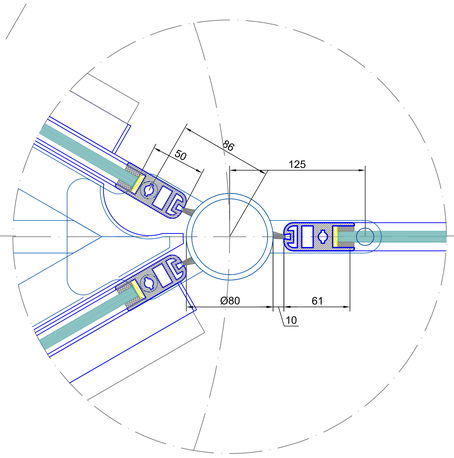


detail E

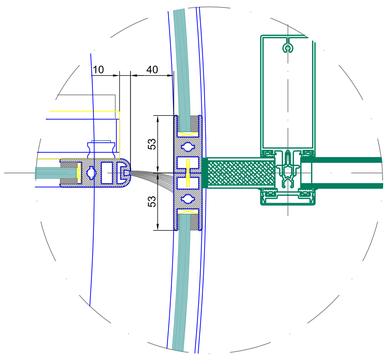

detail A

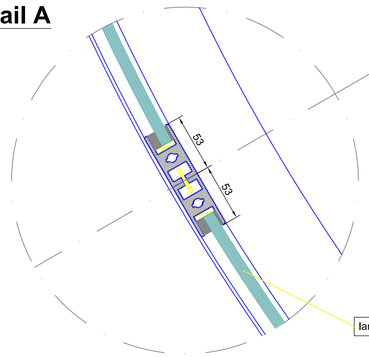

detail F

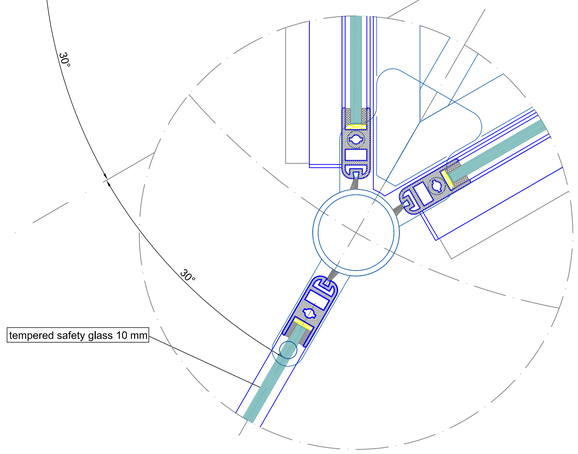

60°

60°

outside

Surface:		All visible screws: 304 s/s (DIN 7991)	All green maked components must be executed by others!!!
Straight glasses:	tempered safety glass 10 mm	Curved glasses:	laminated safety glass 10 mm

Index	Modifications	Date	Name

BLASI

B L A S I G m b H
Automatic Doors
Carl - Benz - Street 5 - 15
D - 77972 Mahlberg

Tel. +497822 / 893 - 291
Fax. +497822 / 893 - 299
E-mail: info@Blasi.info
www. Blasi . info

Scale: A0=M1:2
Confirmation No.:
Type: K31-V/VI-38 Break Out
Project: SAMPLE DRAWING ONLY
Contractor:
Drawing-No.:
Page 04 from 04

Checked | Arranged

This drawing is the title of the company Blasi. It is not allowed to be duplicated/ or to be restricted to a third party. Technical modifications are under reserv.